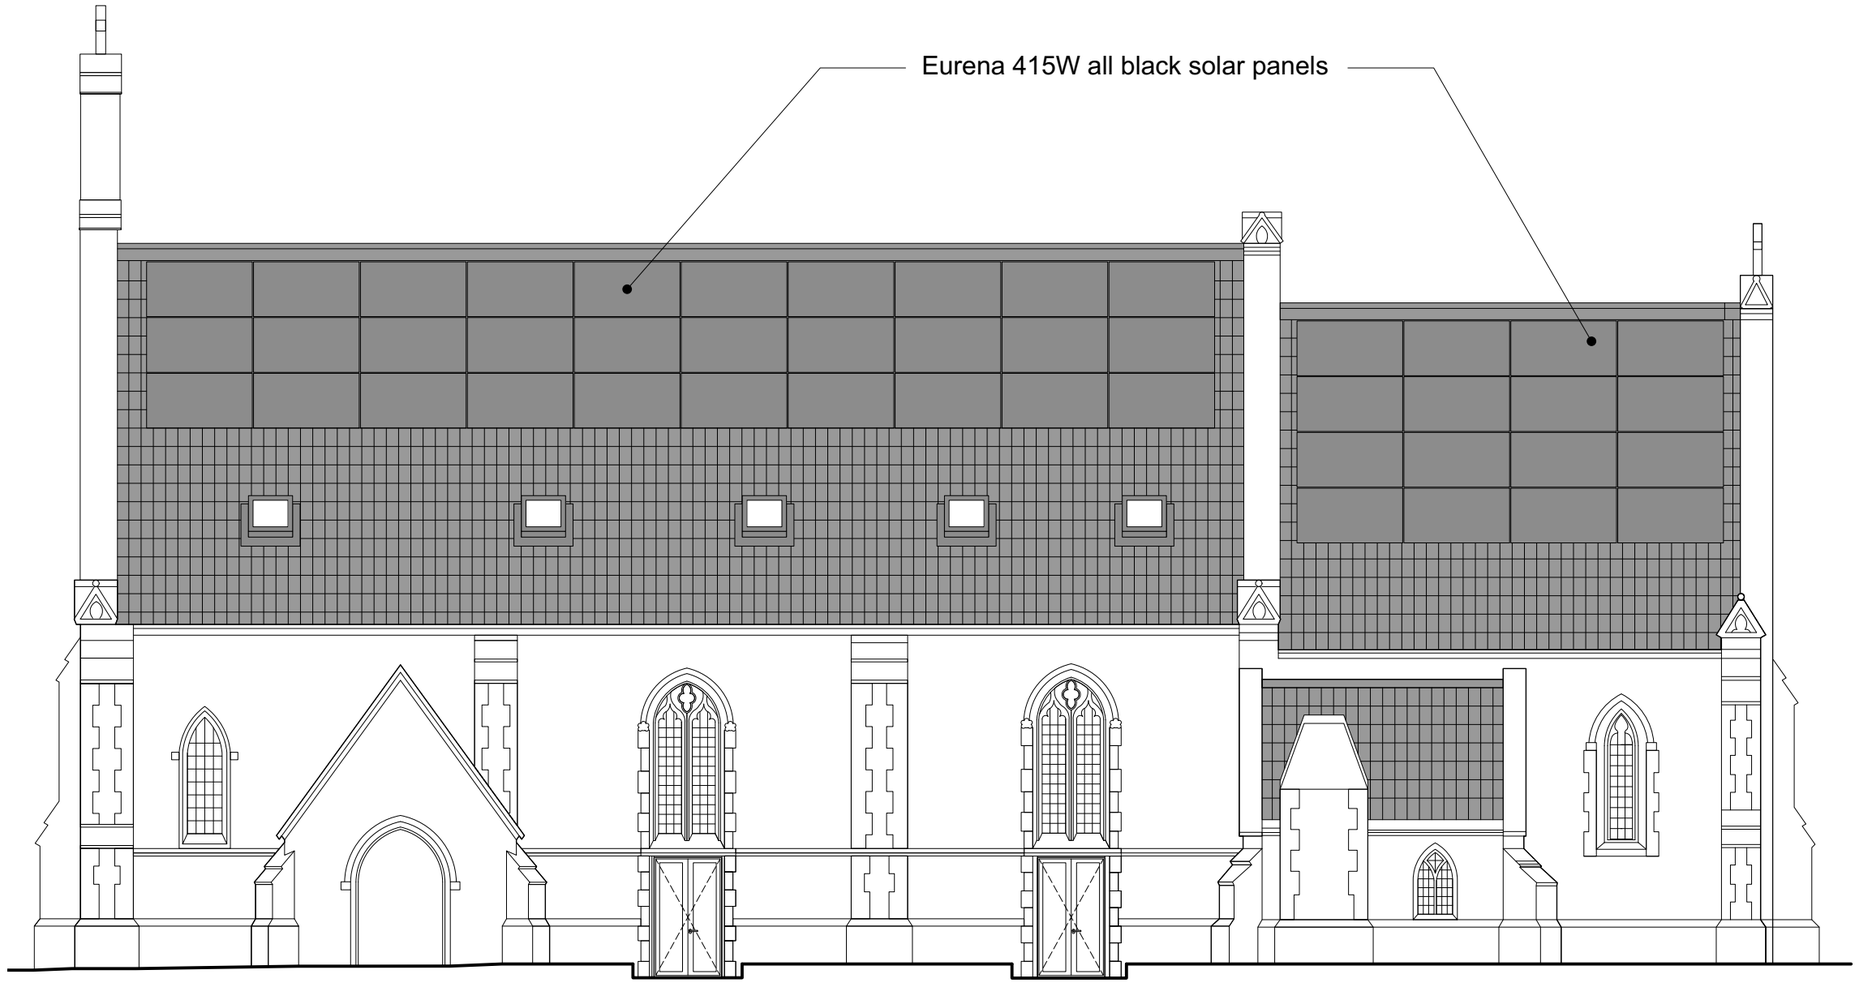

PROPOSED SOUTH ELEVATION
1:100

0 1 2 3 4
1:100 METRES

B Issued for Listed Building Application 20/10/2023
A Issued for Listed Building Consent 15/11/2022
AMENDMENT: DATE

Status: PLANNING

Job no / drawing no: 741/ P 201
Job title: Chittoe Old Church
Drawing title: Proposed Elevations

Date	Sheet	Scale	Drawn by	Checked by
NYI	A3	1:100	LJ	JH

hetreed ross architects
hra
www.hetreedross.com 01225 755867

All dimensions to be checked on site. Print Drawing in colour. Refer to CDM Sheet XXX/CDM