Window Style Schedule

Window Number	Window Type	Window Width (mm)	Window Height (mm)	Window Colour	Window Material	Window Glazing	Sealed Unit Depth
1	Type E & Type A	1890	595	White Smooth	PVCu	TUF Obscure Double - Everglade	4-20-4
2	Type A	444	2120	White Smooth	PVCu	TUF Obscure Double - Everglade	4-20-4
3	Type A	444	2120	White Smooth	PVCu	TUF Obscure Double - Everglade	4-20-4

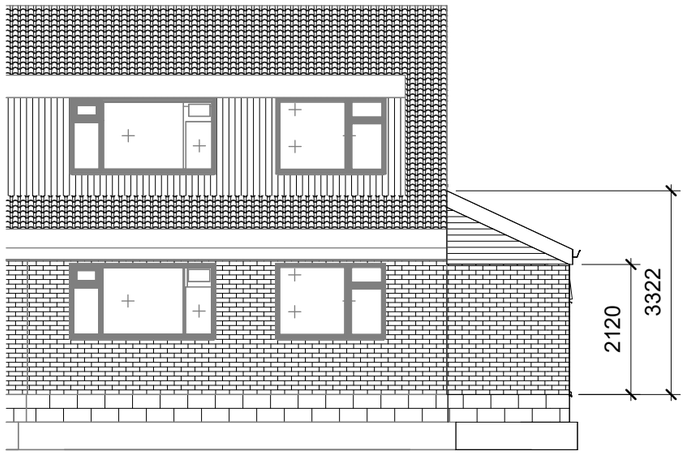

4 Front Proposed
1 : 100

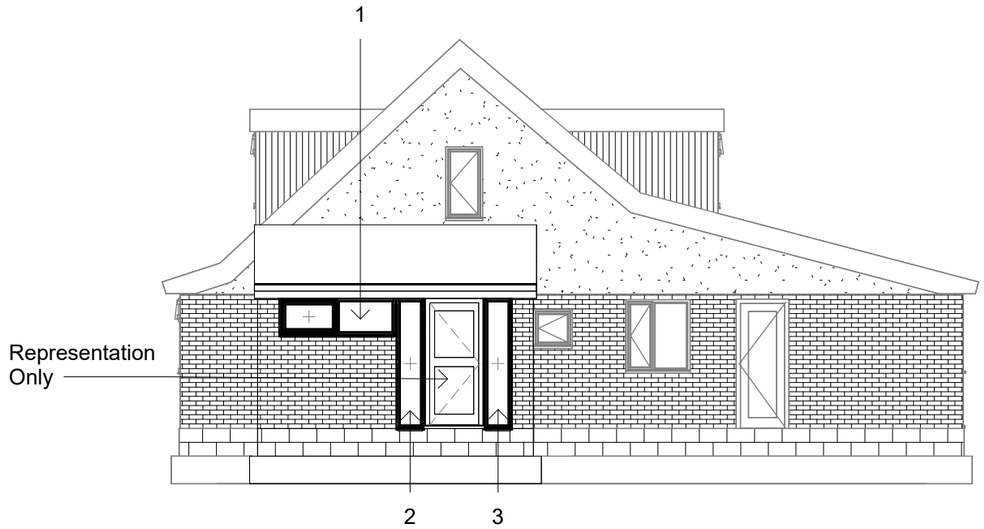

3 Side Proposed
1 : 100

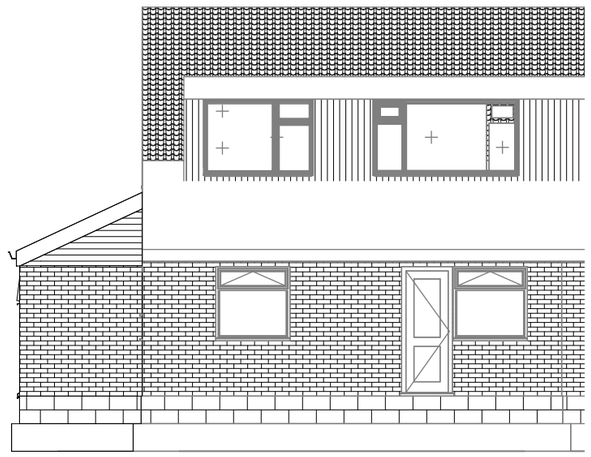

2 Rear Proposed
1 : 100

Scale 1:100

2m 0m 2m 4m 6m 8m 10m

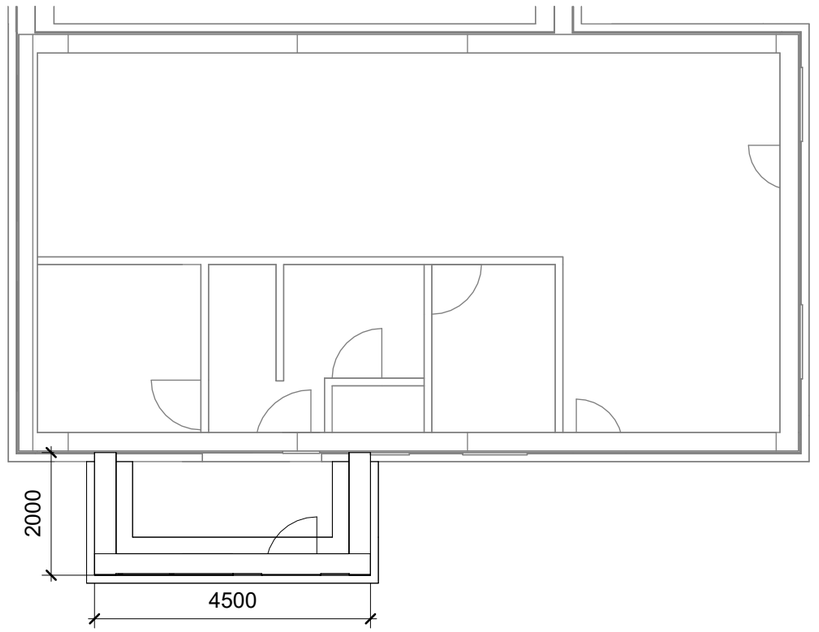

5 Site Floor Plan Proposed
1 : 100

Scale 1:50

1m 0m 1m 2m 3m 4m 5m



Proposed Door

Contract No.
FHI 107604

Site Address -
14 Shelley Way
Warminster
Wiltshire
BA12 8EL

Drawing No.
2 of 4

Proposed Elevations

All Dimensions in mm

Scale: 1 : 100

Signed Off on -

Review on -

First Home Improvements
Station Road Industrial
Estate Lenwade Norfolk
NR9 5LY

© Drawings, associated documentation and intellectual property is protected under copyright law.
All documentation by First Home Improvements prohibits unauthorised actions such as (but not limited to) the re-issuing and re-production thereof without prior consent.