DO NOT SCALE FROM THIS DRAWING ALL DIMENSIONS TO BE CHECKED ON SITE PRIOR TO COMMENCEMENT. ANY DISCREPANCIES TO BE REPORTED IMMEDIATELY TO THE ARCHITECT.

0 1 2 3 4 5
Metres 1:50

0 2 4 6 8 10
Metres 1:100

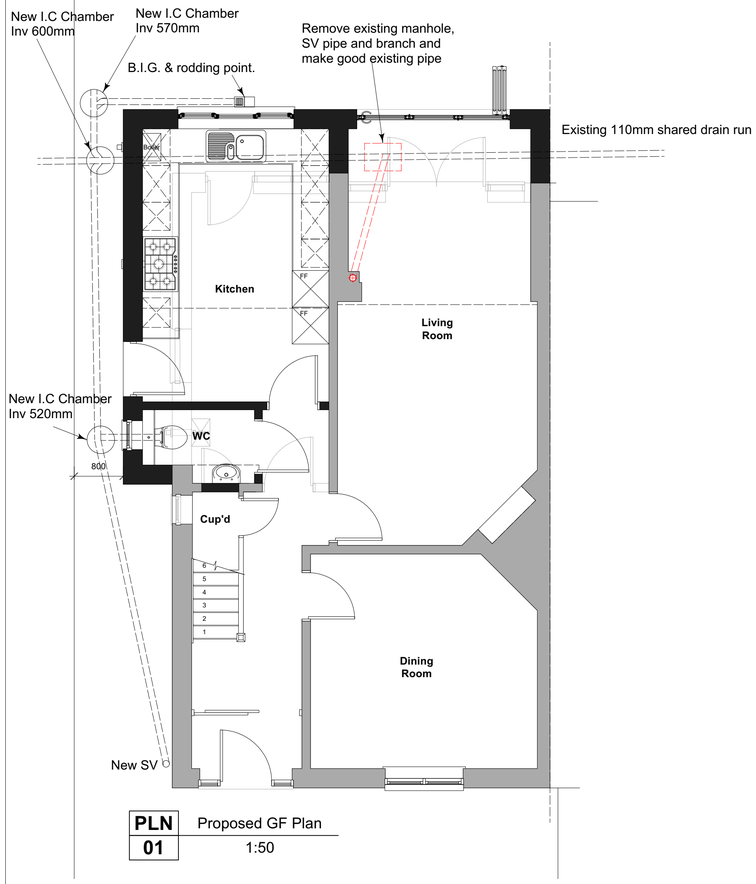


**PLN 01** Proposed GF Plan
1:50

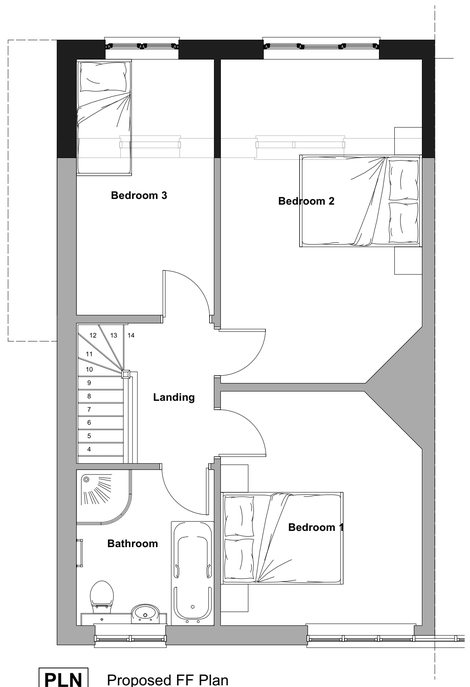


**PLN 02** Proposed FF Plan
1:50

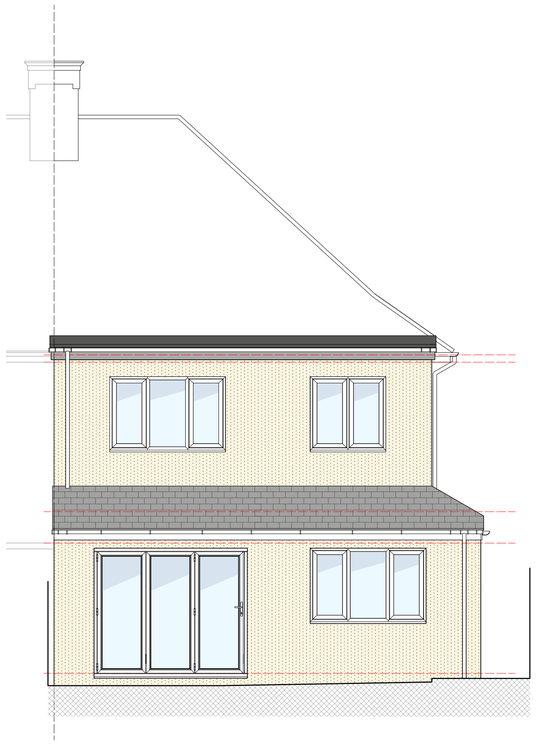

**ELV 01** Proposed E Elevation
1:50

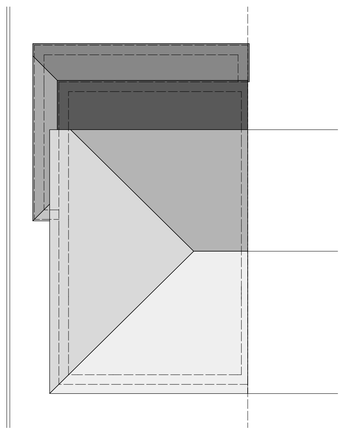

**PLN 03** Proposed Roof Plan
1:100

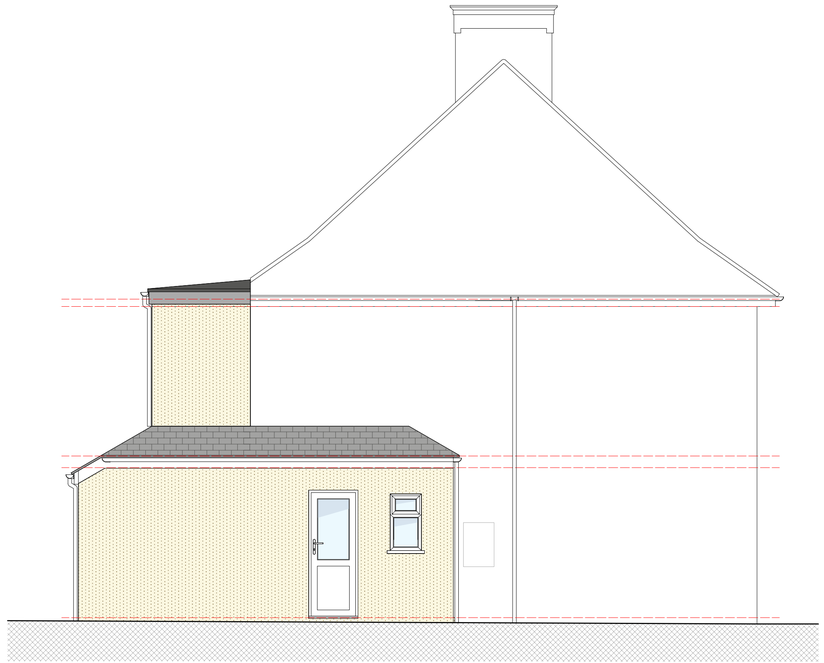

**ELV 02** Proposed N Elevation
1:50

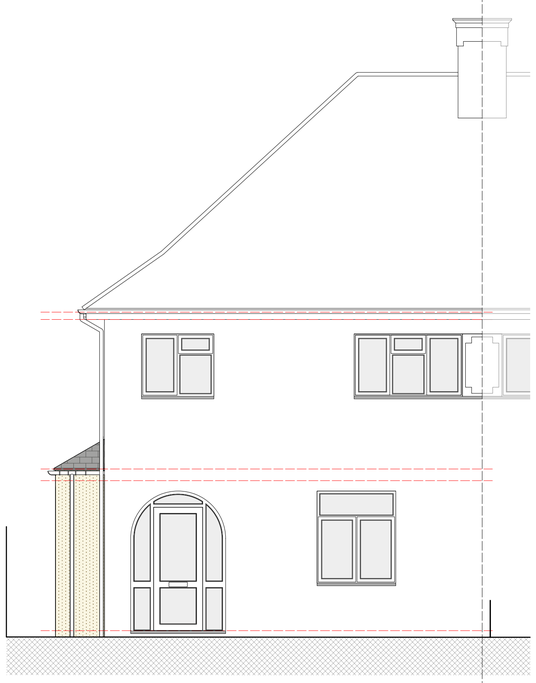

**ELV 03** Proposed W Elevation
1:50

Rev B : Add existing & proposed drainage


**PAUL STEVENS ARCHITECTURE LTD**
Unit 3 Boathouse Meadow Business Park
Cherry Orchard Lane
Salisbury
Wiltshire
SP2 7LD

**Tel No: 01722 349384**



THIS DRAWING IS COPYRIGHT. IT MUST NOT BE COPIED, USED OR DISCLOSED TO THIRD PARTIES WITHOUT PRIOR PERMISSION.


PROJECT:

26 Canadian Avenue
Salisbury
Wiltshire
SP2 7JN

DRAWING:

**Proposed**
Plans & Elevations

SCALE: 1:50, 100 @ A1

DATE: 09 2023

DESIGN: ☐ PLANNING: ☒ BLDG REGS: ☐
TENDER: ☐ CONSTRUCTION: ☐

DRAWN: DJH & CEB DATE: 19/09/2023

CHECKED: DATE:

JOB No: 1060

DWG No: 02 REV: B

CURRENT: ☐
SUPERSEDED: ☐