0 1 2 3 4 5

Metres 1:50

DO NOT SCALE FROM THIS DRAWING ALL DIMENSIONS TO BE CHECKED ON SITE PRIOR TO COMMENCEMENT. ANY DISCREPANCIES TO BE REPORTED IMMEDIATELY TO THE ARCHITECT.

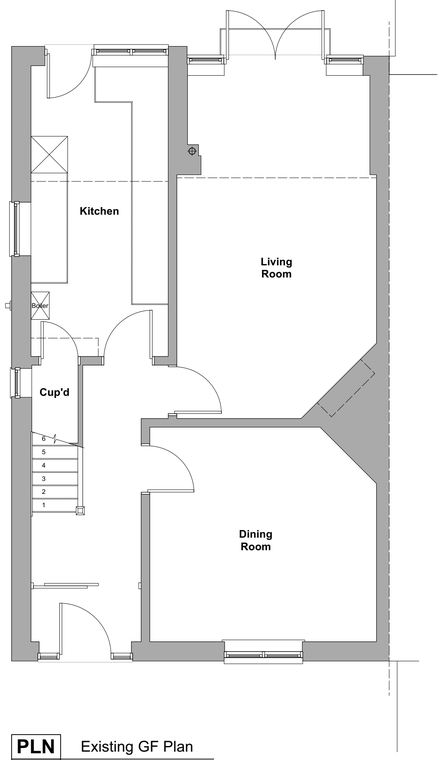

PLN 01 Existing GF Plan
1:50

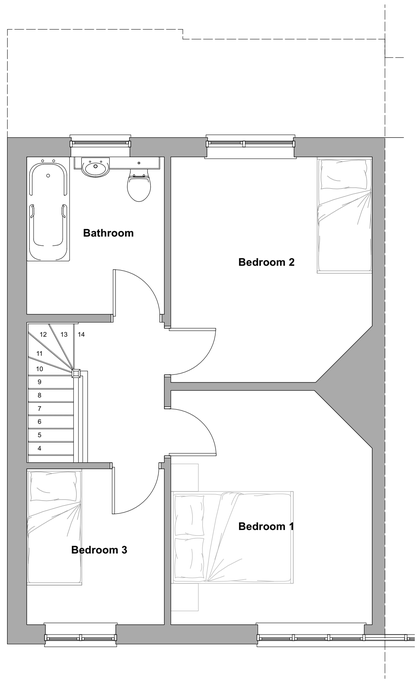

PLN 02 Existing FF Plan
1:50



ELV 01 Existing E Elevation
1:50

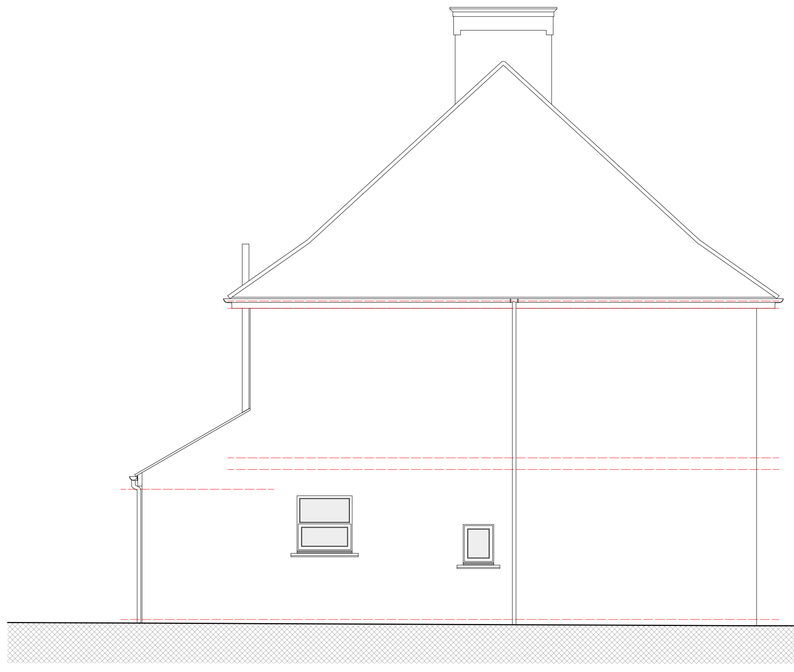

ELV 02 Existing N Elevation
1:50

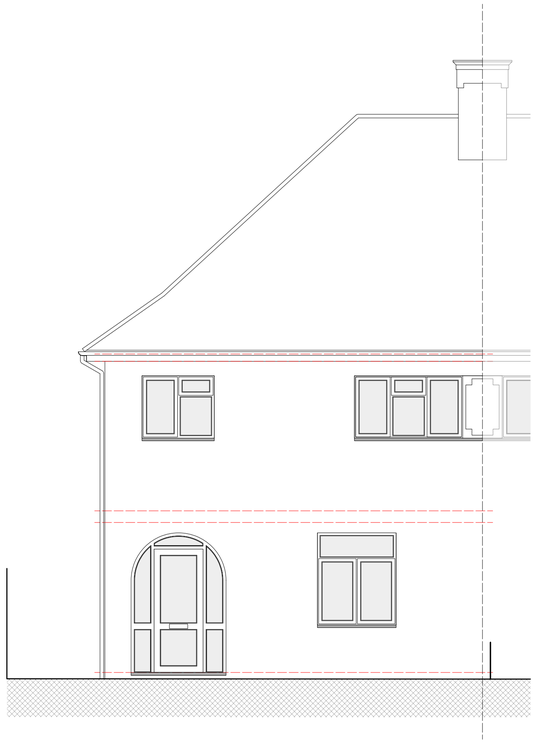

ELV 03 Existing W Elevation
1:50

PAUL STEVENS ARCHITECTURE LTD
Unit 3 Boathouse Meadow Business Park
Cherry Orchard Lane
Salisbury
Wiltshire
SP2 7LD

Tel No: 01722 349384

THIS DRAWING IS COPYRIGHT. IT MUST NOT BE COPIED, USED OR DISCLOSED TO THIRD PARTIES WITHOUT PRIOR PERMISSION.

PROJECT:

26 Canadian Avenue
Salisbury
Wiltshire
SP2 7JN

DRAWING:

Existing
Plans & Elevations

SCALE: 1:50 @ A1
DATE: 09 2023

DESIGN: ☐ PLANNING: ☒ BLDG REGS: ☐
TENDER: ☐ CONSTRUCTION: ☐
DRAWN: DJH DATE: 05/09/2023
CHECKED: DATE:

JOB No: 1060

DWG No: 01 REV: -

CURRENT: ☐
SUPERSEDED: ☐