Rev	Drn	Date	Description

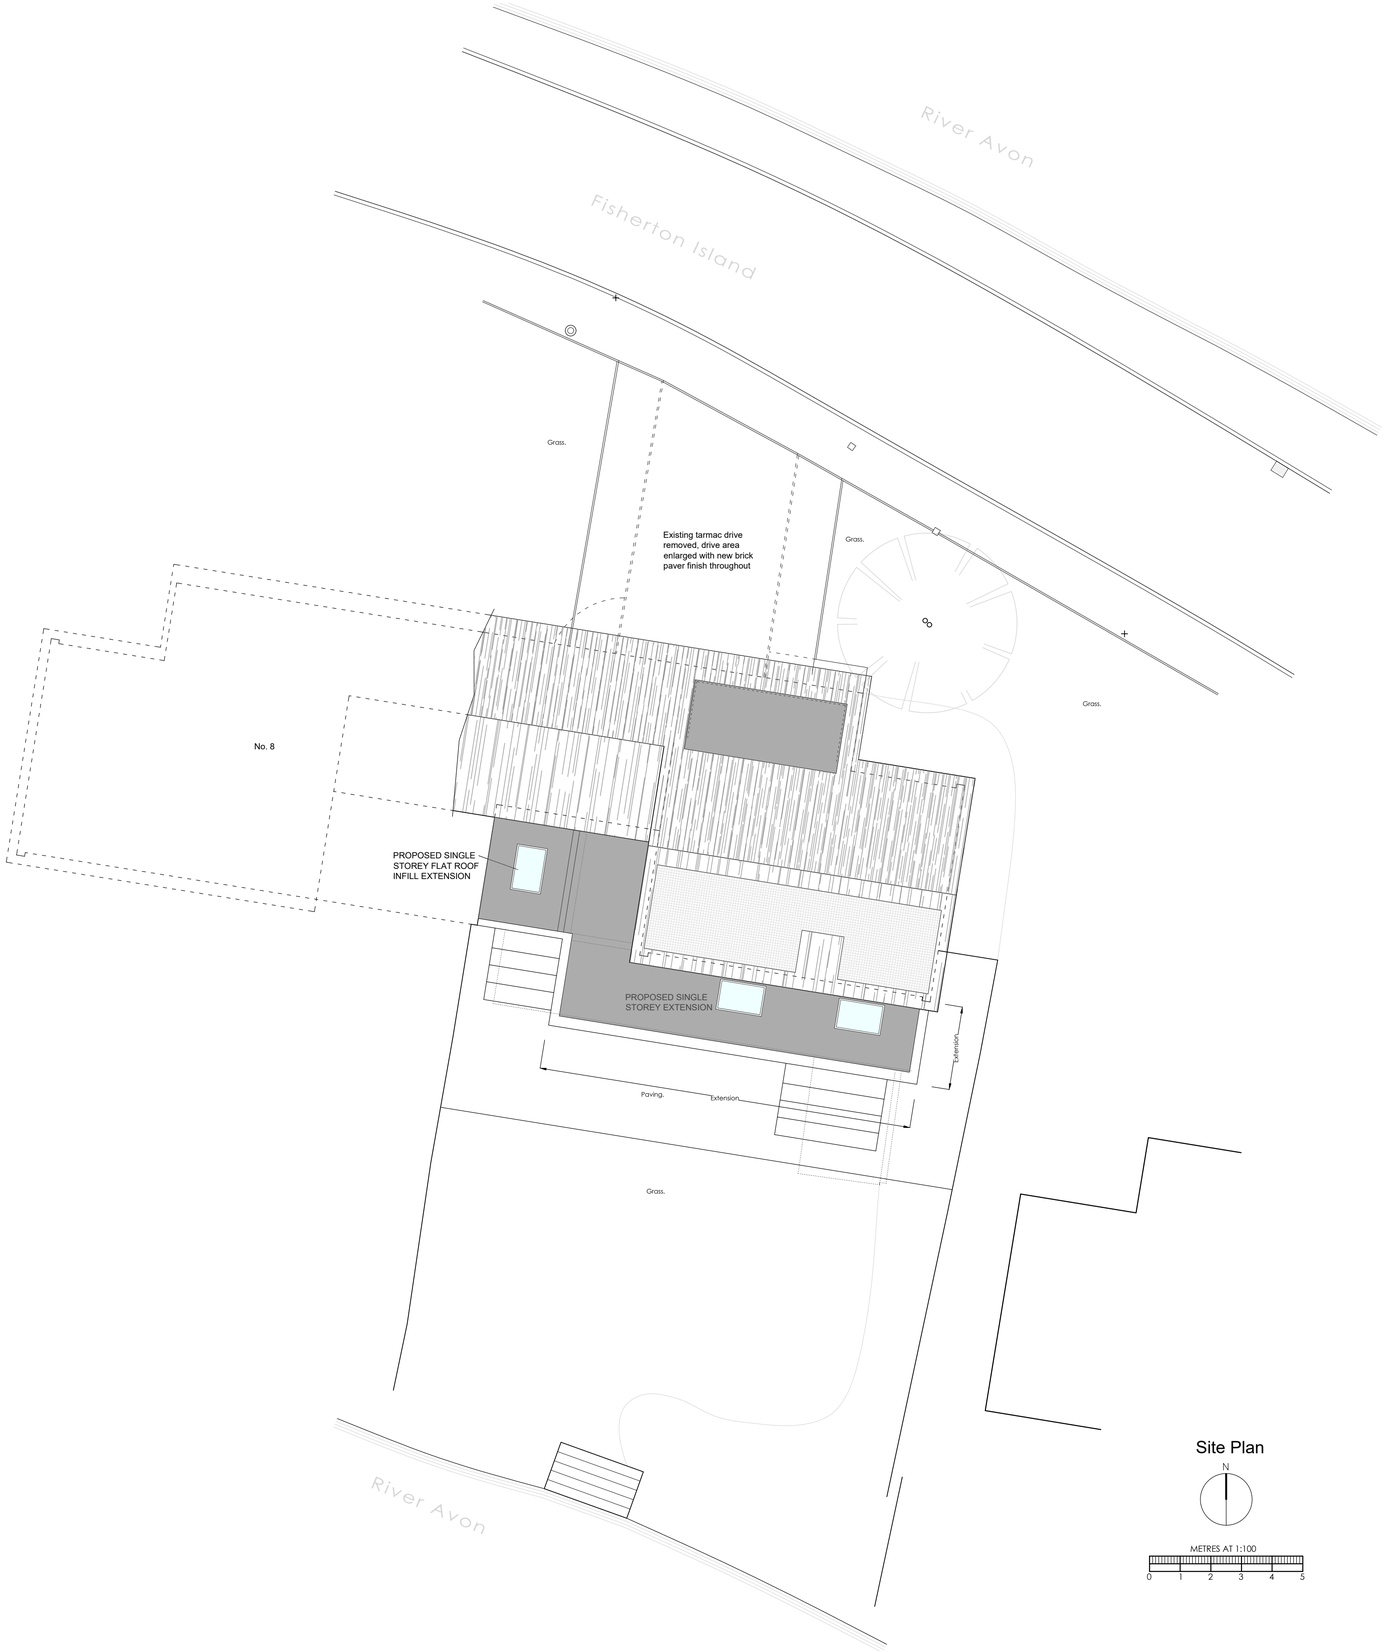

Site Plan

N

METRES AT 1:100

0 1 2 3 4 5

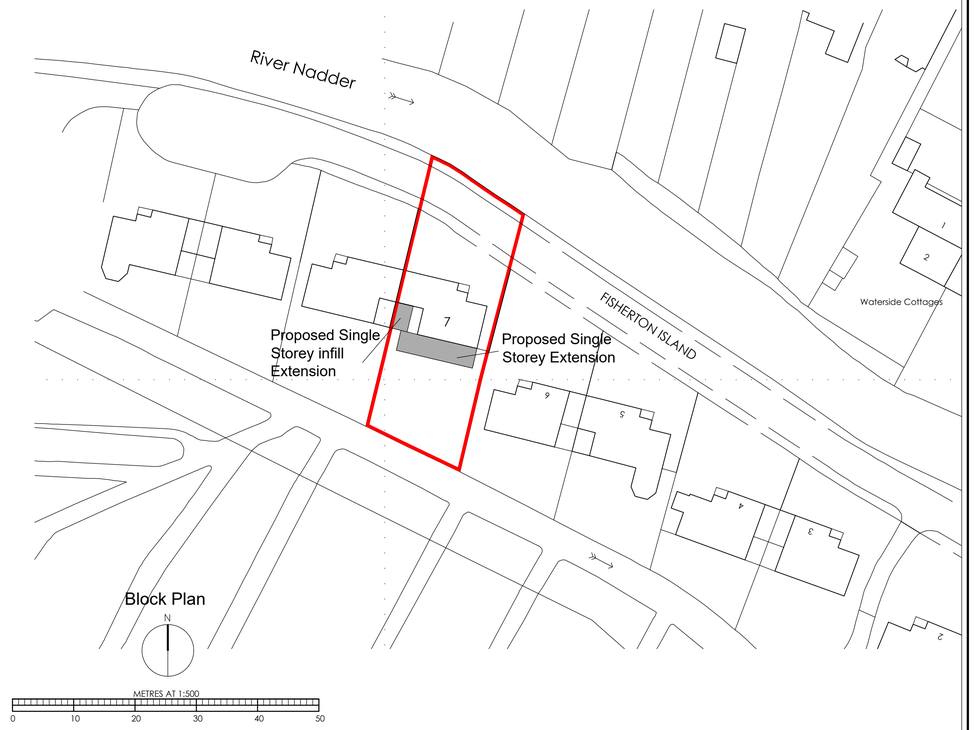

Block Plan

N

METRES AT 1:500

0 10 20 30 40 50



Location Plan

N

METRES AT 1:1250

0 20 40 60 80 100

BRIMBLE LEA

Chartered Planning Consultants & Architects

Unit 3, Kingsmead Business Park,
Gillingham, Dorset, SP8 5FB

T (01747) 823232 www.brimblelea.com

PROJECT
7 Fisherton Island,
Salisbury,
SP2 7TG.

DRAWING
Site & Location Plans as Proposed

SCALE 1:100, 1:500, 1:1250 @ A1

DRAWING ORIGINATOR MA

DRAWING No. 22079 - 5

REVISION

DATE Oct. 2023