
Do NOT scale from this drawing

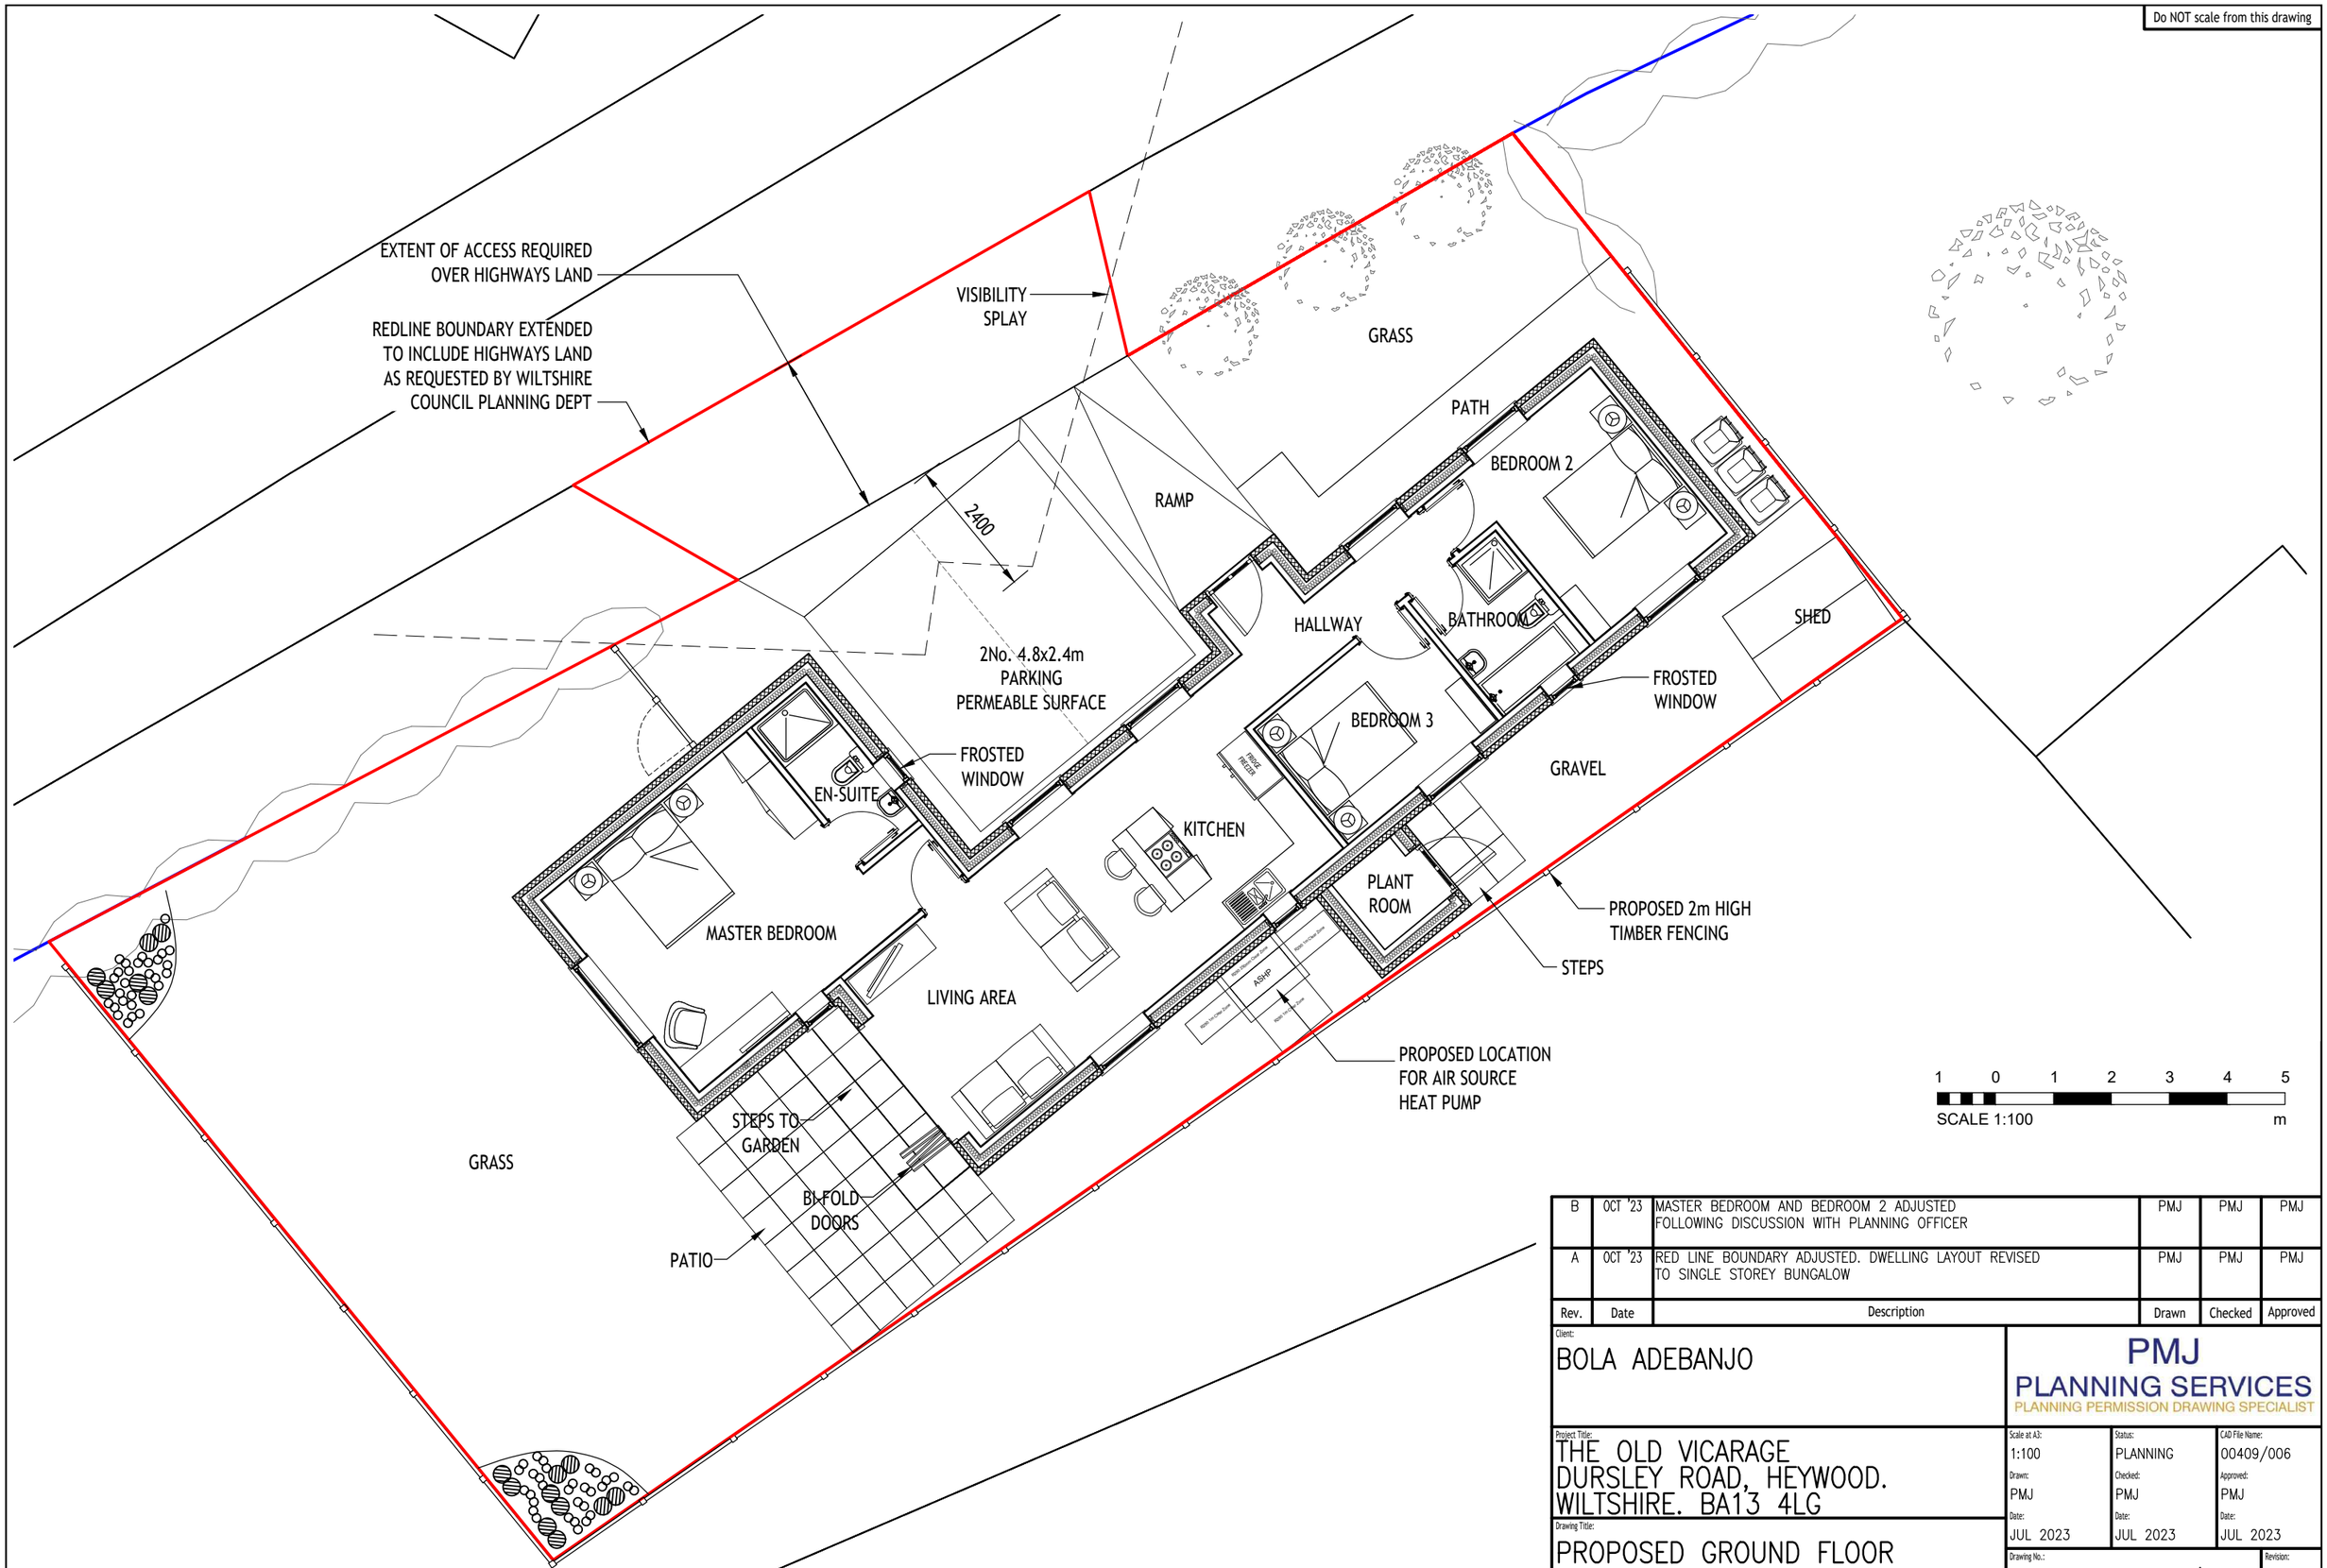

Rev.	Date	Description	Drawn	Checked	Approved
B	OCT '23	MASTER BEDROOM AND BEDROOM 2 ADJUSTED FOLLOWING DISCUSSION WITH PLANNING OFFICER	PMJ	PMJ	PMJ
A	OCT '23	RED LINE BOUNDARY ADJUSTED. DWELLING LAYOUT REVISED TO SINGLE STOREY BUNGALOW	PMJ	PMJ	PMJ

Client:
BOLA ADEBANJO

PMJ PLANNING SERVICES
PLANNING PERMISSION DRAWING SPECIALIST

Project Title:
THE OLD VICARAGE
DURSLEY ROAD, HEYWOOD.
WILTSHIRE. BA13 4LG

Drawing Title:
PROPOSED GROUND FLOOR LAYOUT PLAN

Scale at A3:	Status:	CAD File Name:
1:100	PLANNING	00409/006
Drawn:	Checked:	Approved:
PMJ	PMJ	PMJ
Date:	Date:	Date:
JUL 2023	JUL 2023	JUL 2023

Drawing No.: 00409/006
Revision: B

THIS DRAWING IS COPYRIGHT AND SHALL NOT BE REPRODUCED WITHOUT CONSENT FROM PMJ PLANNING SERVICES. THIS DRAWING MAY BE SCALED FOR PLANNING PURPOSES ONLY.