
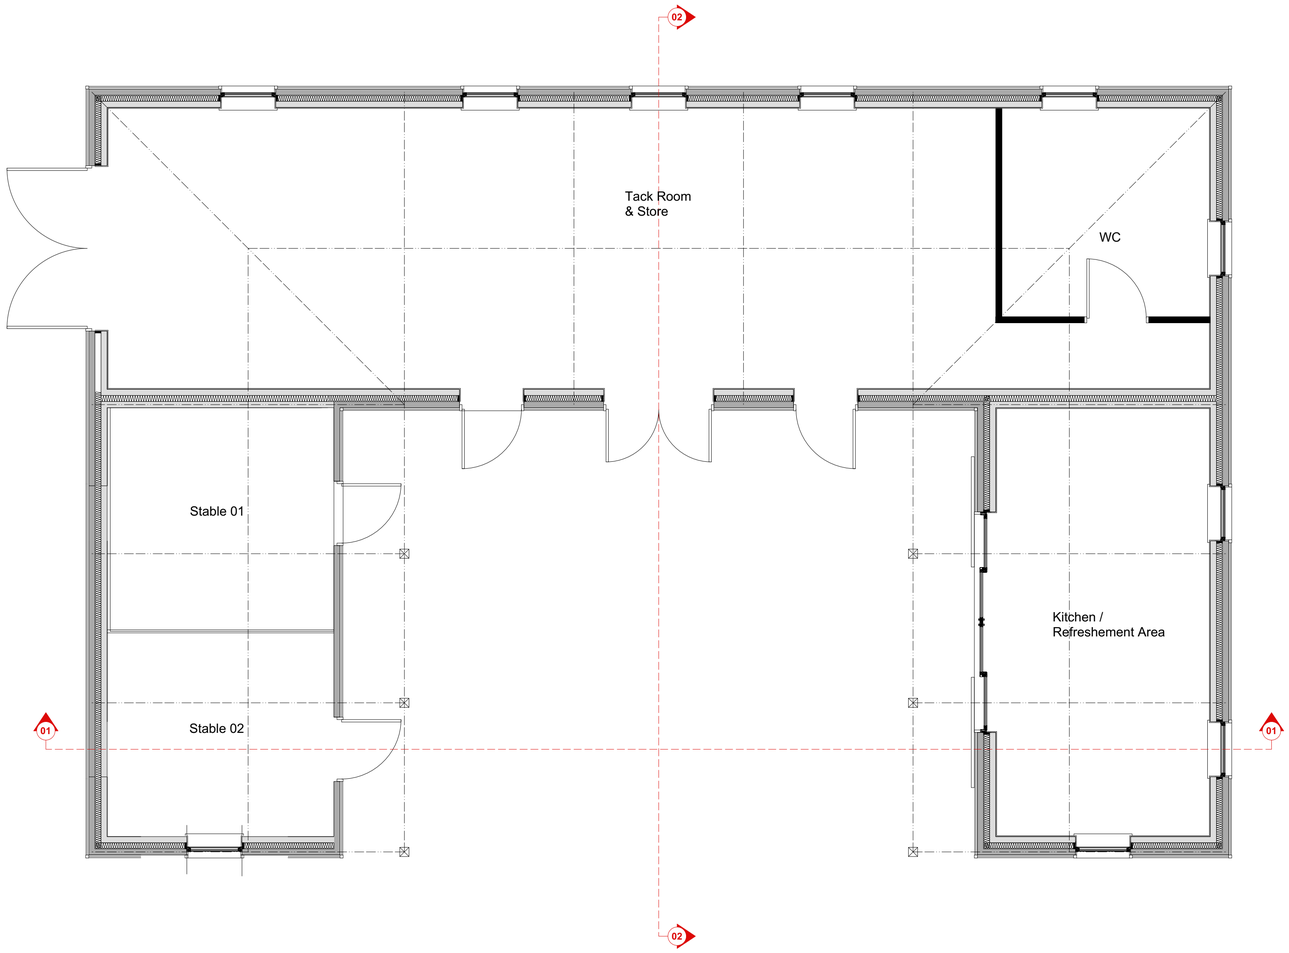


PLN 01 Proposed GF Plan 1:50

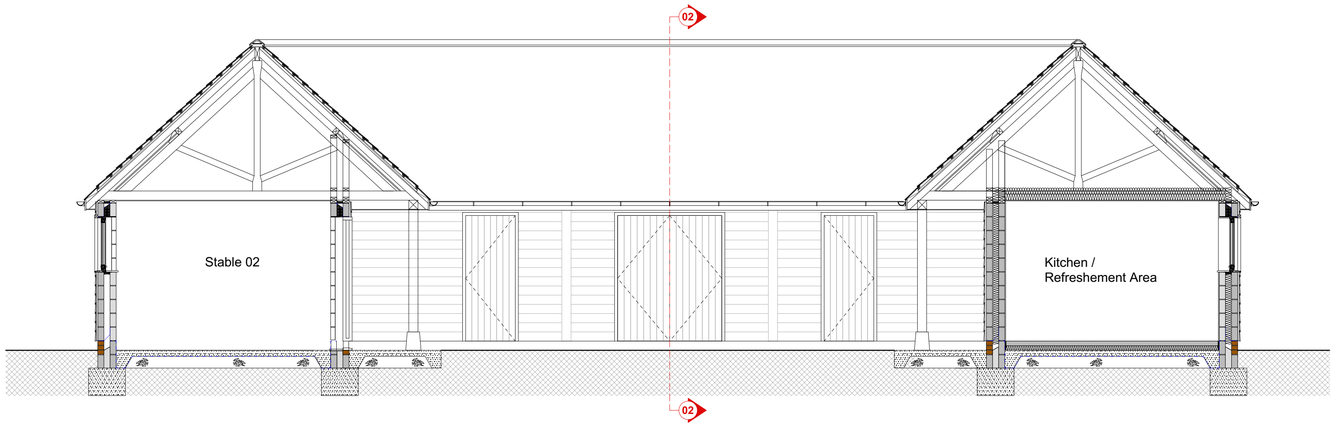


SEC 01 Proposed Section 01 1:50


0 1 2 3 4 5 Metres 1:50

0 2 4 6 8 10 Metres 1:100


DO NOT SCALE FROM THIS DRAWING ALL DIMENSIONS TO BE CHECKED ON SITE PRIOR TO COMMENCEMENT. ANY DISCREPANCIES TO BE REPORTED IMMEDIATELY TO THE ARCHITECT.

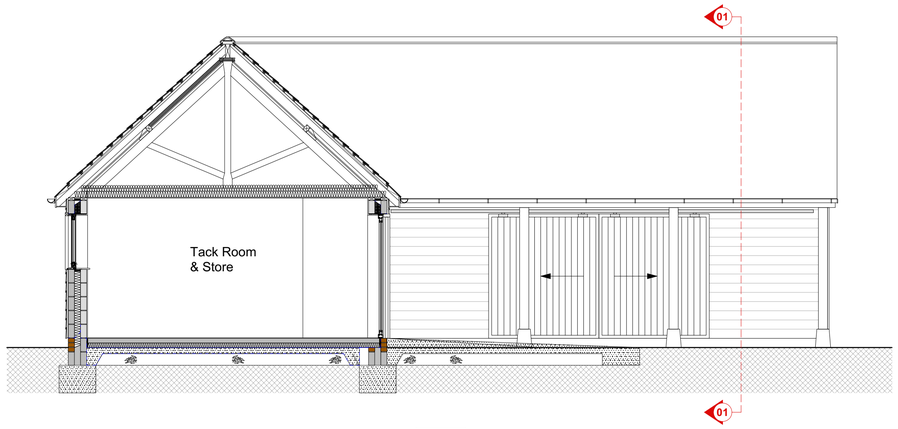


SEC 02 Proposed Section 02 1:50

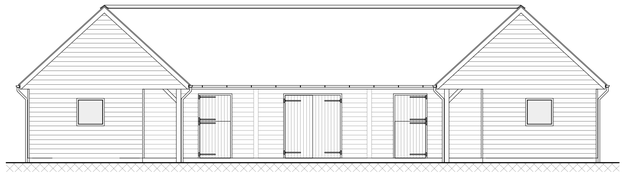


ELV 01 Proposed South West 1:100

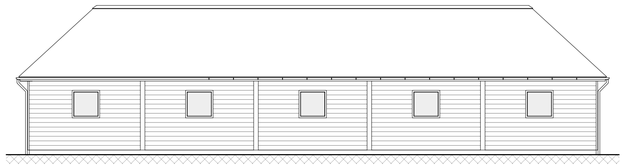

ELV 04 Proposed North East 1:100

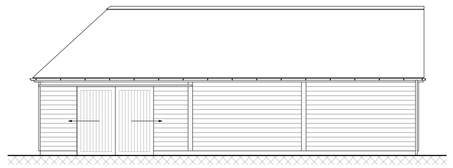

ELV 02 Proposed North West 1:100

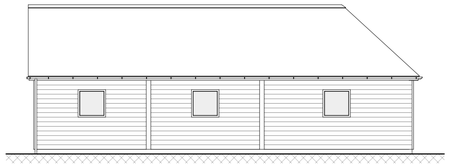

ELV 03 Proposed South East 1:100

DRAFT

Rev A: 06/08/2019: Amended structure.

PAUL STEVENS ARCHITECTURE
108a FISHERTON STREET, SALISBURY,
WILTSHIRE
SP2 7QY

Tel No: **01722 349384**
Fax: **01722 331578**

THIS DRAWING IS COPYRIGHT. IT MUST NOT BE COPIED, USED OR DISCLOSED TO THIRD PARTIES WITHOUT PRIOR PERMISSION.

PROJECT:
Furze Farm
Sherfield English Road
Landford
Salisbury
SP5 2BD

DRAWING:
Proposed Amendments to Stable
Plan, Sections & Elevations

SCALE: 1:100 & 1:50 @ A1

DATE: 10 2023

DESIGN: ☐ PLANNING: ☐ BLDG REGS: ☒

TENDER: ☐ CONSTRUCTION: ☐

DRAWN: DJH & CEB DATE: 04/10/2023

CHECKED: DATE:

JOB No: 1062

DWG No: 02 REV:

CURRENT: ☐

SUPERSEDED: ☐