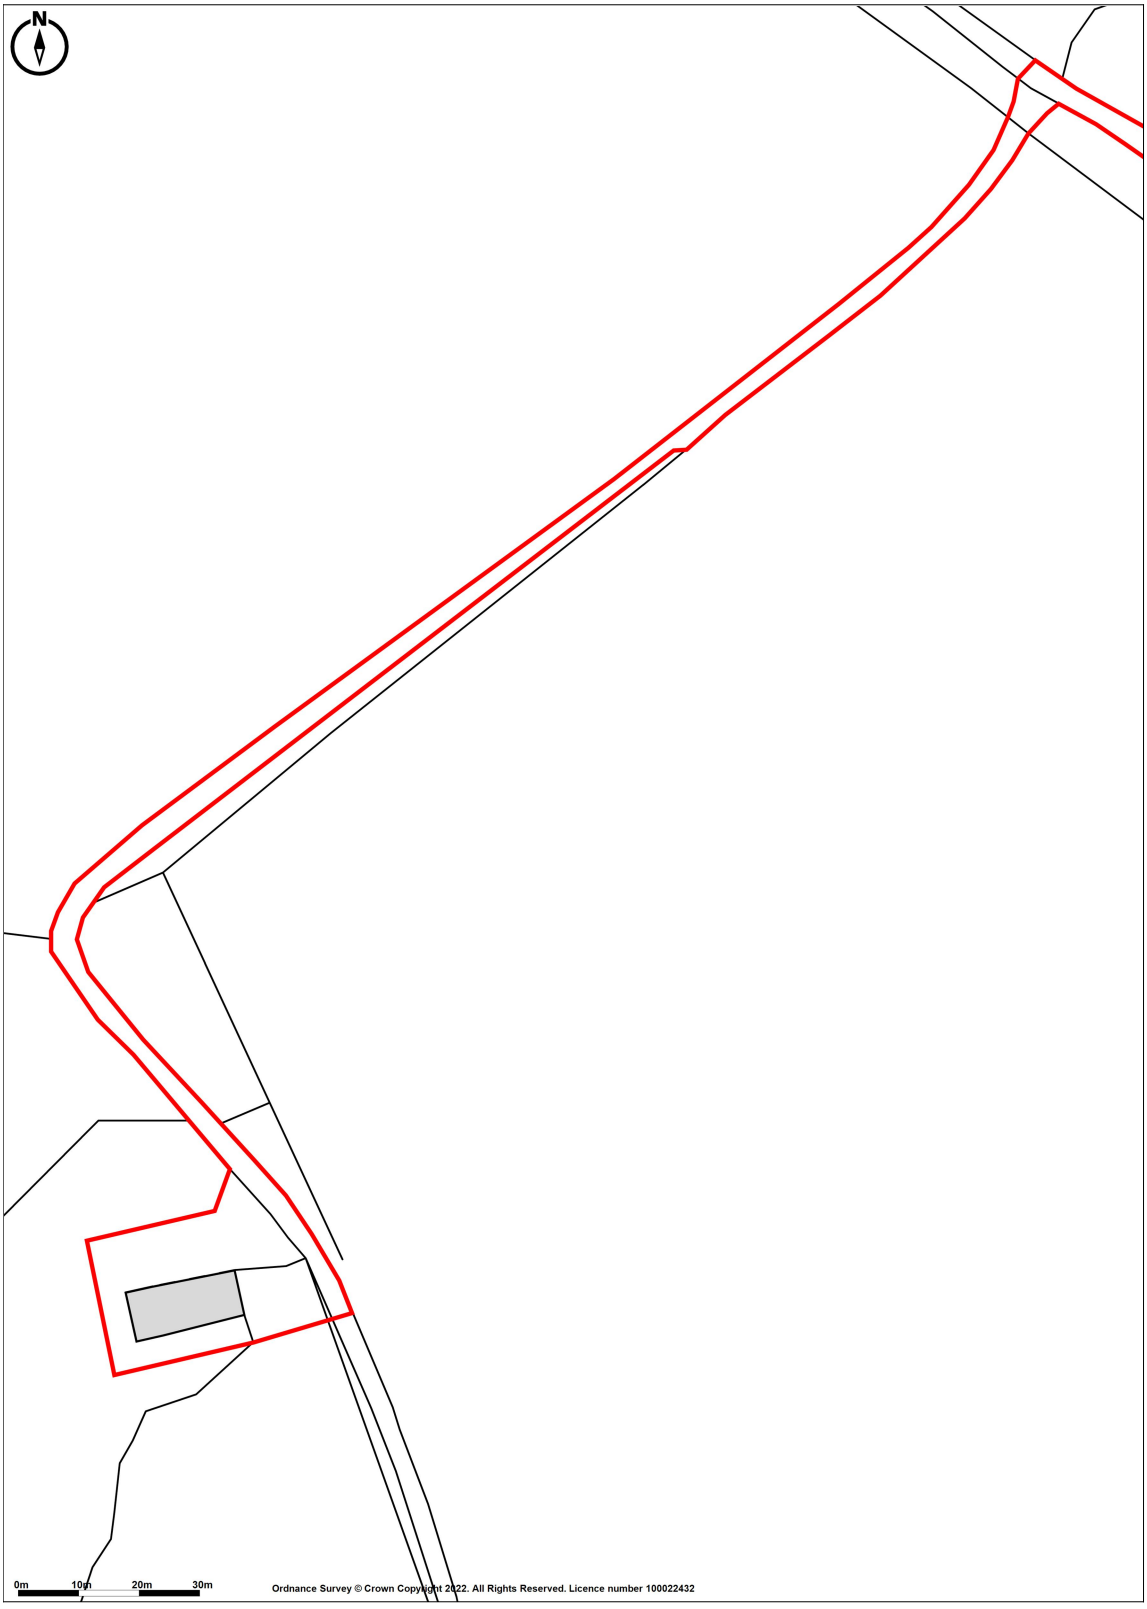

Promap
LANDMARK INFORMATION

Ordnance Survey © Crown Copyright 2022. All Rights Reserved.
Licence number 100022432
Plotted Scale - **1:1250**. Paper Size - **A4**

ED/SS580/detail02 Ash Barn Location Plan Scale 1:1250 @A4