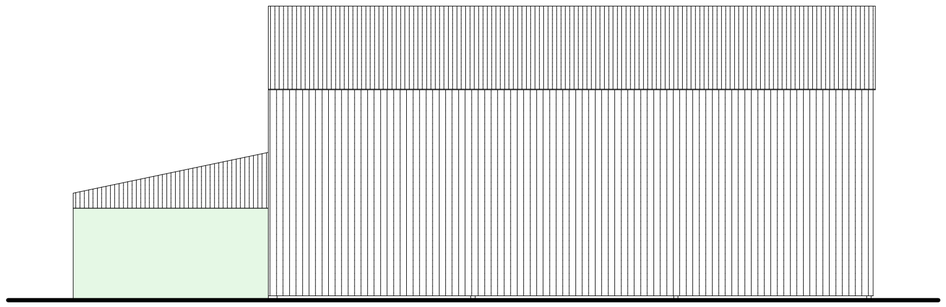

South Elevation

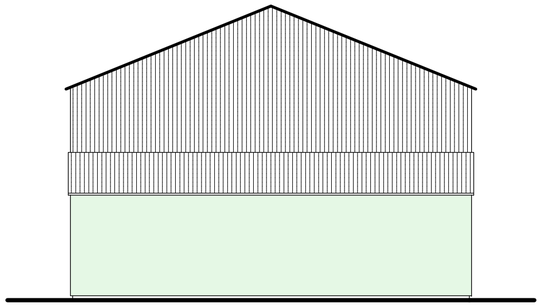

West Elevation

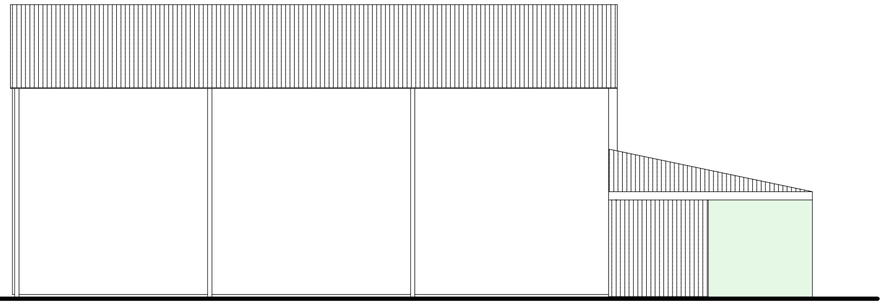

North Elevation

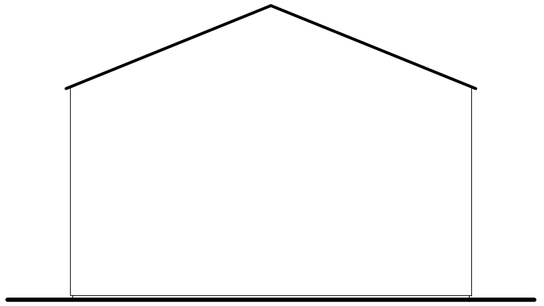

East Elevation

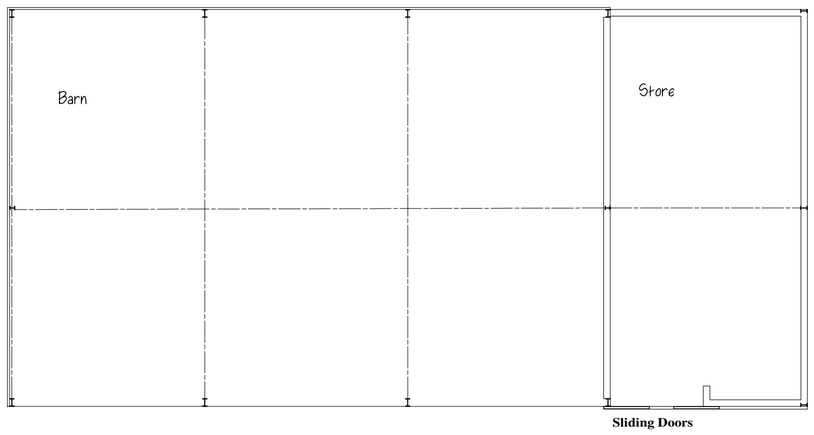

Plan scale 1:100



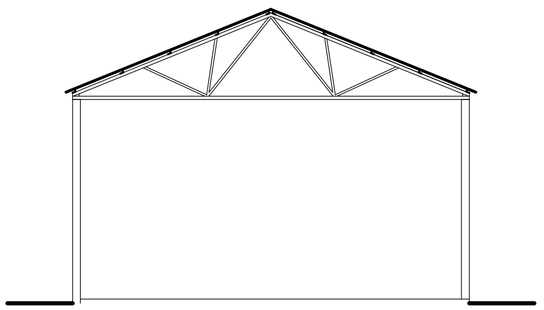

General Section

Drawing No:5072-00

Job: Plan and Elevations of Barn

Client: Mr. b. Hitchens

Address:
Gurston Farm
Broad Chalk
Nr. Salisbury
Wilts
SP5 5HR

TELEPHONE: (01258) 472282
or 475181
V B LEWIS
Building Design
Architectural
and Planning Consultant
Building Design Service

Date:7-9-2022

Scale: 1:100 when printed on A2 sheet