

South Elevation

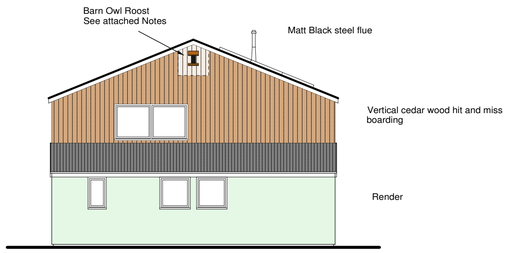

West Elevation

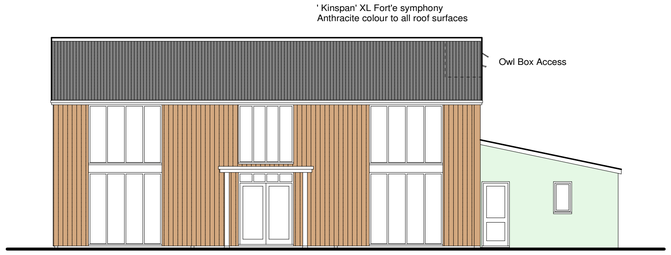

North Elevation

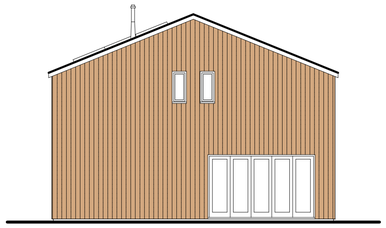

East Elevation

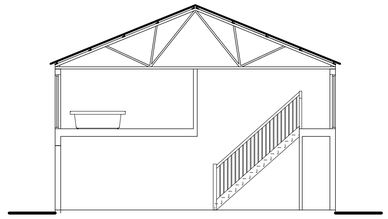

General Section

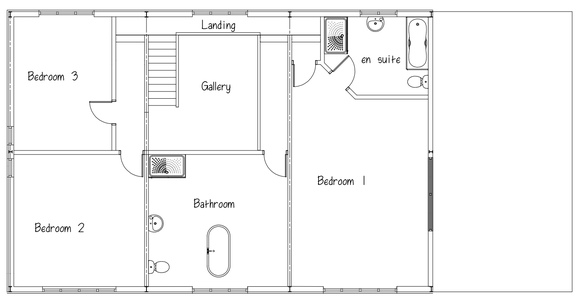

First Floor Plan

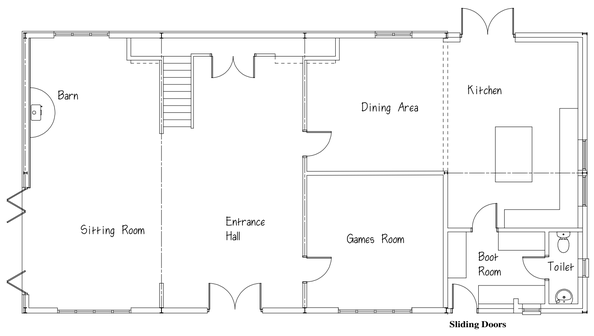

Ground Floor Plan scale 1:100

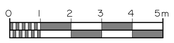

Floor Area 276 sq. mtrs.

Drawing No:5072-01

Job: Proposed Barn Conversion

Client: Mr. B. Hitchings

Address:
Gurston Farm
Broad Chalk
Nr. Salisbury
Wilts
SP5 5HR

TELEPHONE: (01258) 472282
or 475181
V B LEWIS
Building Design
Architectural and Planning Consultant
Building Design Service

Date:8-9-2022

Scale: 1:100 when printed on A2 sheet