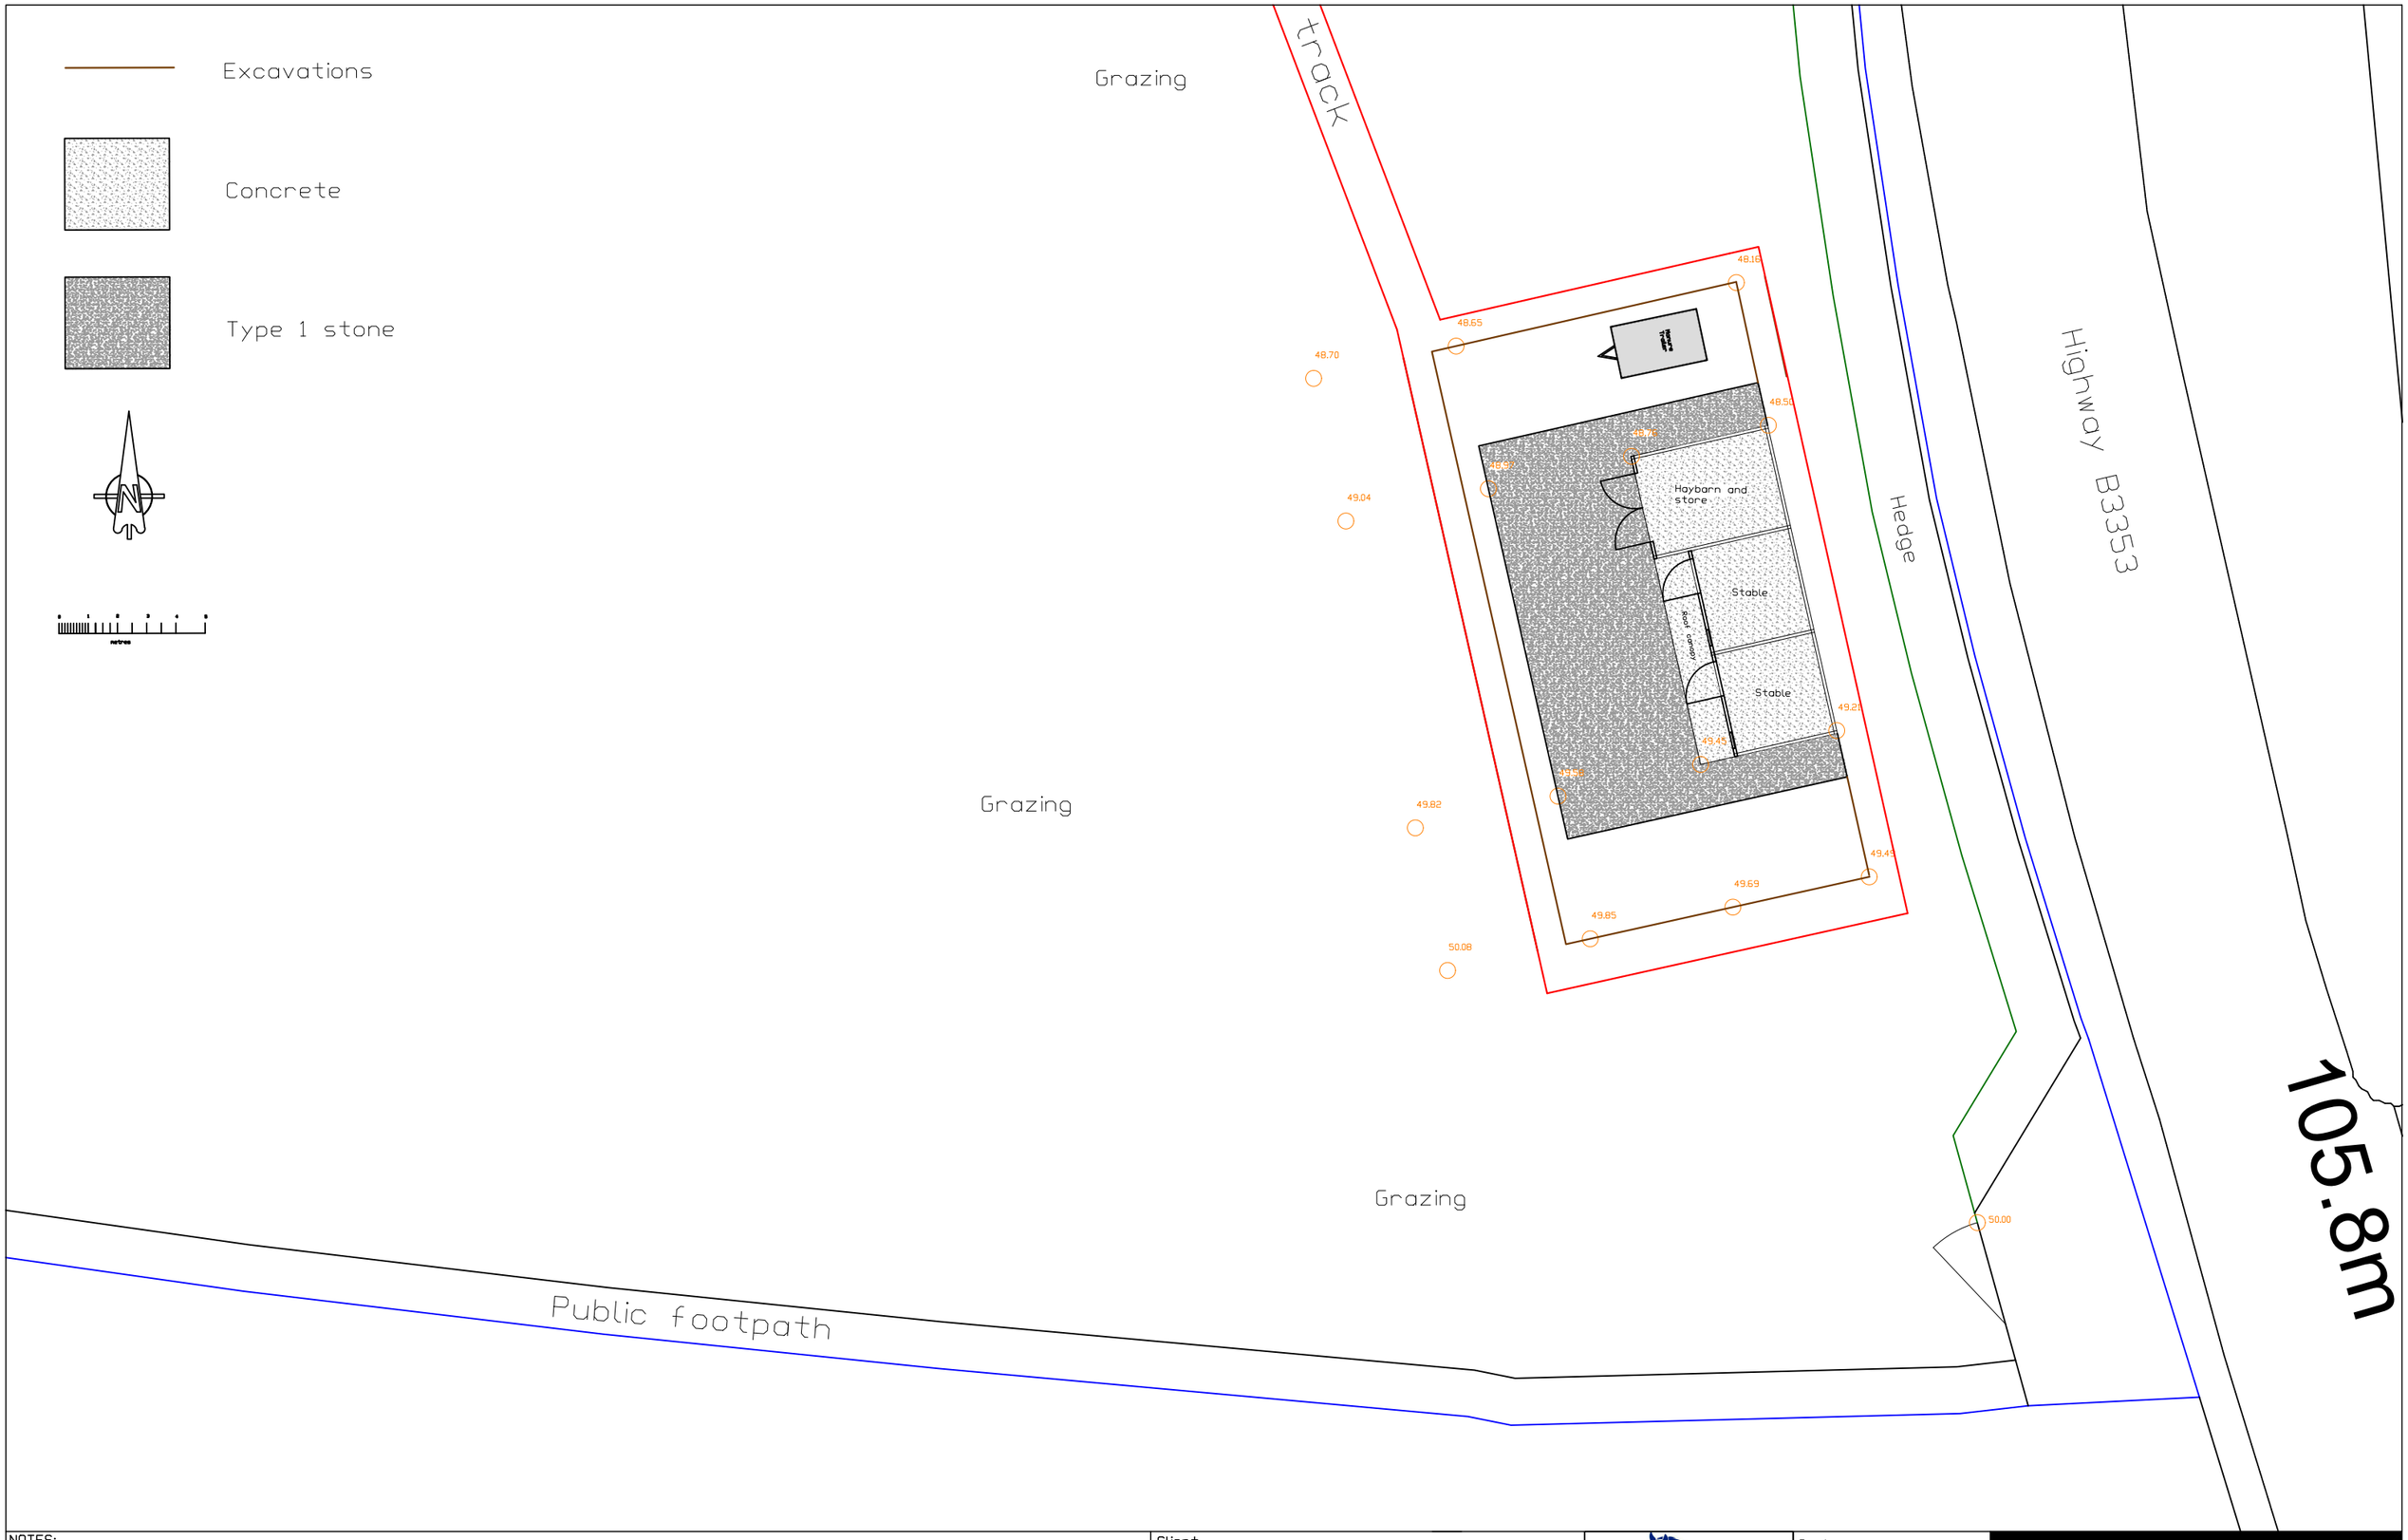

NOTES:
Spot levels shown in orange are as existing. Proposed FFL = 49.10 +/- 250mm

Client	John Beazer
Job Title	Stables
Scale	1 in 200 A3
Drawn by	Nicholas Pike
Date	23/10/2023
Drawing Title	Block Plan
Drg No.	P2
Rev	1

Equestrian Blueprint