

DRAWINGS BASED ON TOPOGRAPHY & SITE BOUNDARY LIMITS INFORMATION PROVIDED BY OTHERS, IF ONSITE DISCREPANCIES ARISE, BRING TO A HARLOW & SONS ATTETNTION IMMEDIATELY

IF IN DOUBT,ASK - DO NOT SCALE - CHECK ON SITE DIMENSIONS.
SITE DIMENSIONS TO BE CHECKED PRIOR TO START - DISCREPANCIES TO BE RAISED WITH A HARLOW & SON

All DIMENSIONS ARE TO STRUCTURAL ELEMENTS & NOT TO APPLIED FINISHES

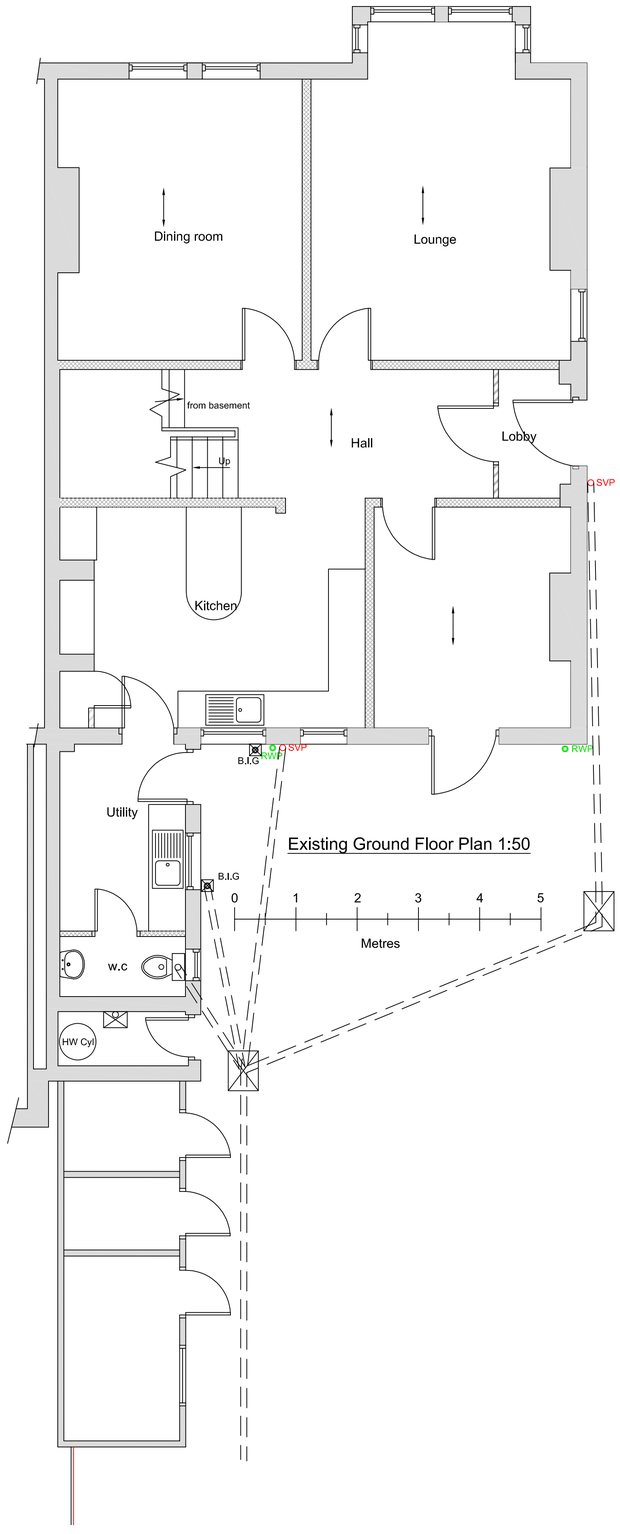

Existing Ground Floor Plan 1:50

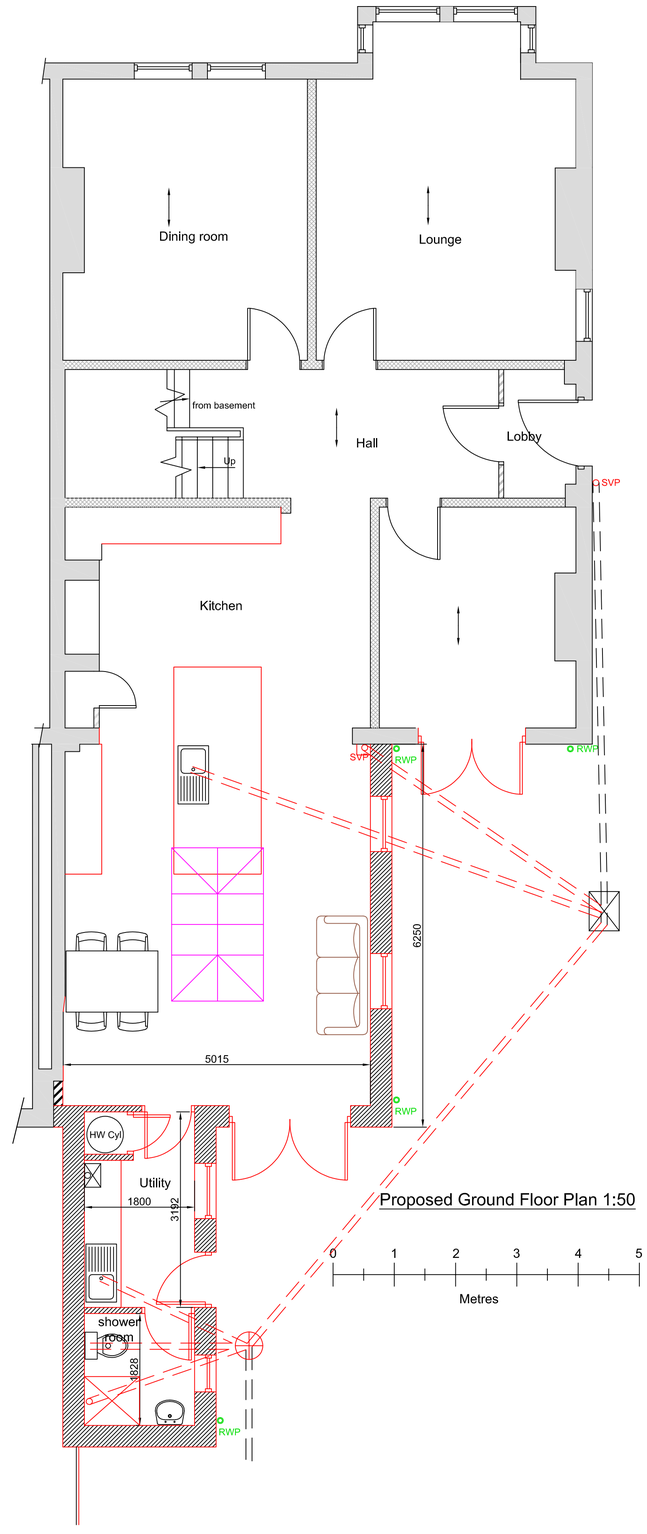

Proposed Ground Floor Plan 1:50

Drawn by	A Harlow & Son 01225 938329	
Proposed Single Storey Replacement Extension for Mr & Mrs S Roach at Compton London Road Devizes Wiltshire SN10 2DL		
	A1 Papersize	
Scale	1:50	Drawing No AH2023/51
Date	15th Oct 2023	Sheet 2 of 3

This drawing cannot be copied or given to third parties without the written permission of A Harlow & Son