

Front View
Scale 1:100

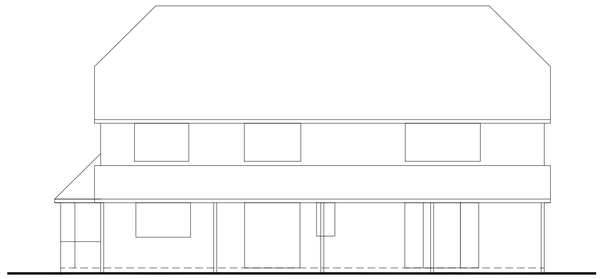

Side View
Scale 1:100

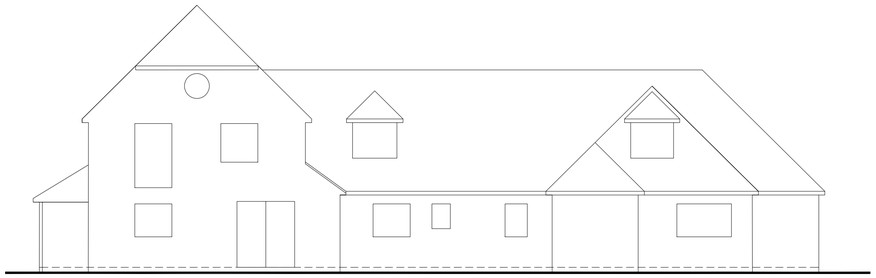

Rear View
Scale 1:100

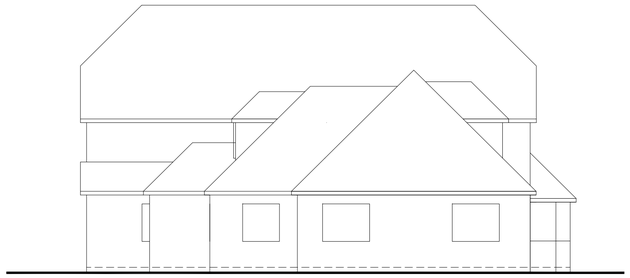

Side View
Scale 1:100

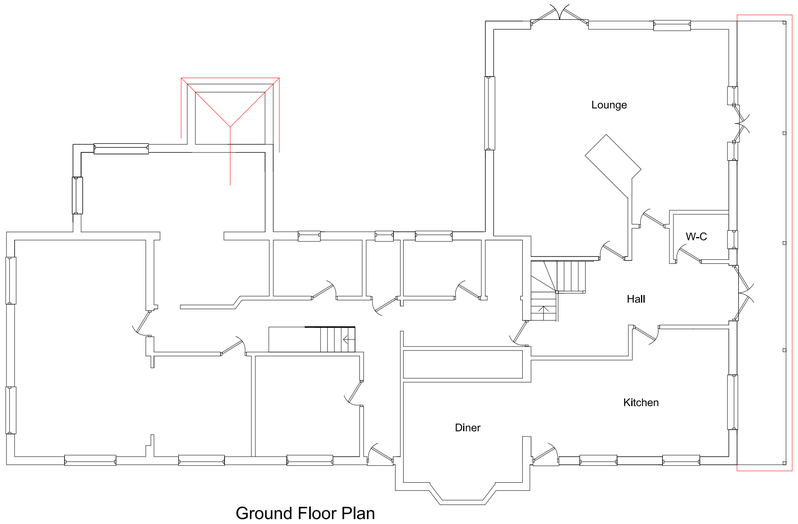

Ground Floor Plan
Scale 1:100

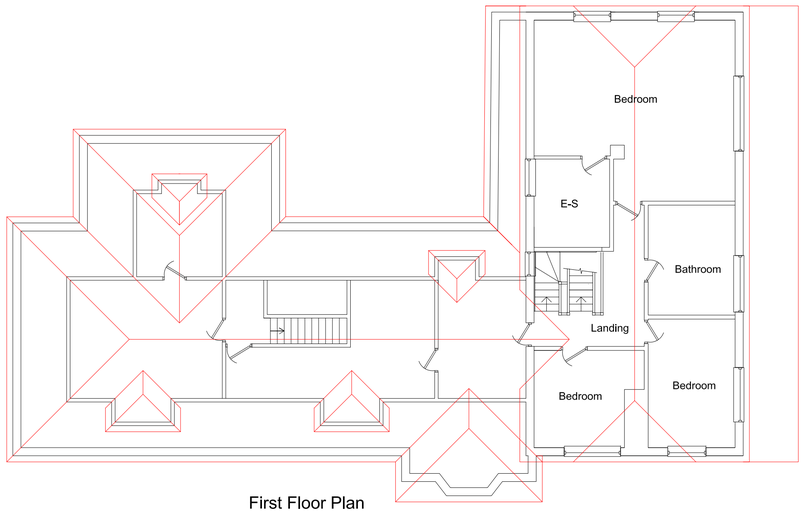

First Floor Plan
Scale 1:100

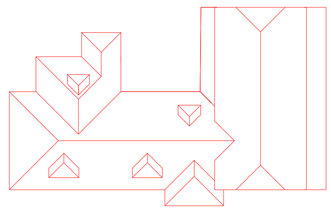

Roof Plan
Scale 1:250

Notes
All dimensions and details to be checked on site by builder prior to commencement of works.
This plan must not be acted upon Untill it has been approved by the Local Authority.
Client to conform to party wall act of 1996 if required.

0 5 10
mtrs
Scale 1:250

Scale 1:100
0 1 2 3 4 5 10

Scale 1:50
0 1 2 3 4 5

B		
A		
	Date	Revisions

Drawing Title.
Existing

SITE ADDRESS
Cloud House
Grimstead Road
Whaddon
Salisbury
SP5 3EE

CLIENT ADDRESS

Scale. as noted PAPER SIZE A1

Date. October 2023 Drawn by. RNS

Sanders Design Services Ltd
95 Cedar Road
Hythe
Southampton
SO45 3PX
www.sandersdesignservices.co.uk
Info@sandersdesignservices.co.uk
023 8020 7195



Drawing No rbn sht 1

Revision x