Materials to match existing



Front View
Scale 1:100



Side View
Scale 1:100

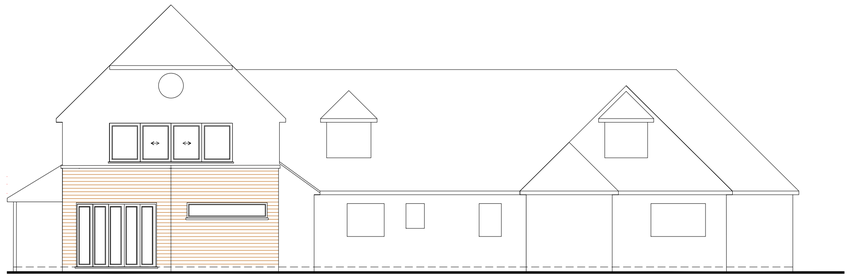

Rear View
Scale 1:100

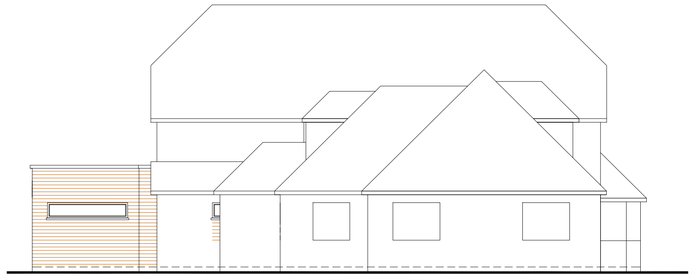

Side View
Scale 1:100

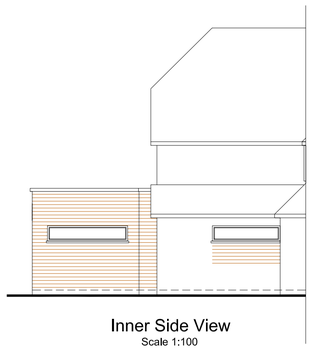

Inner Side View
Scale 1:100

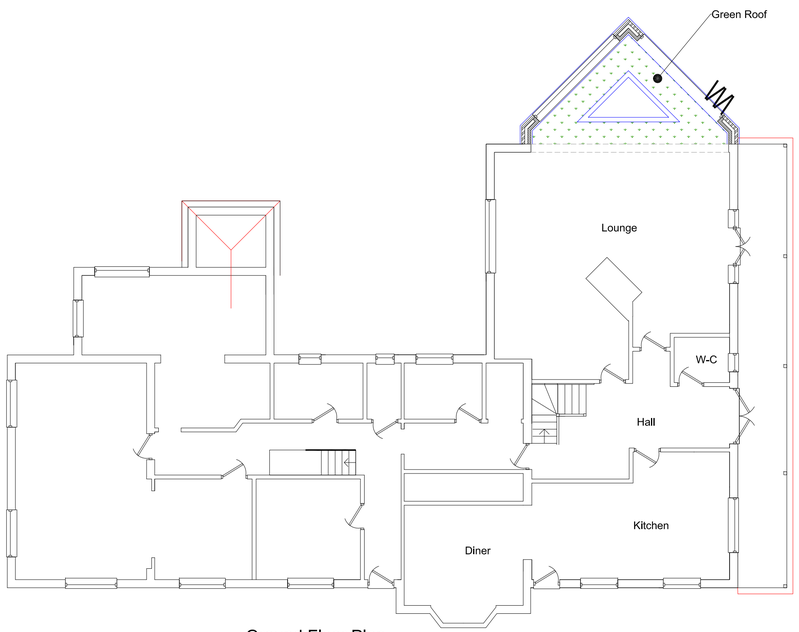

Ground Floor Plan
Scale 1:100

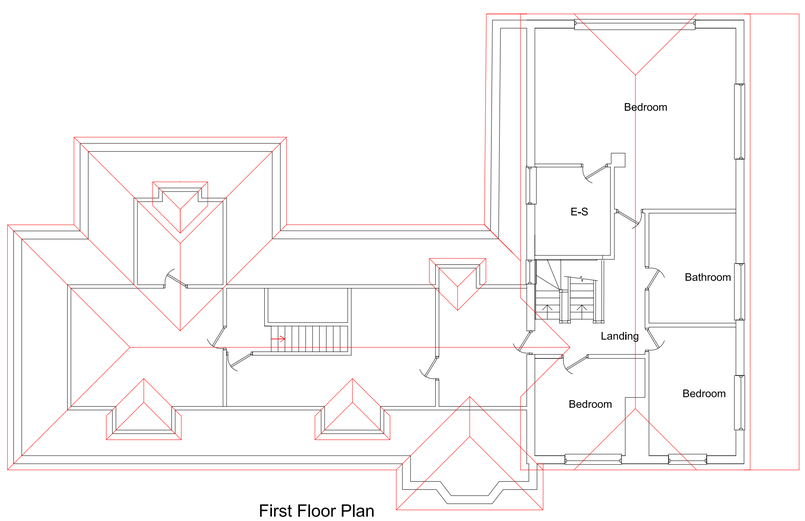

First Floor Plan
Scale 1:100

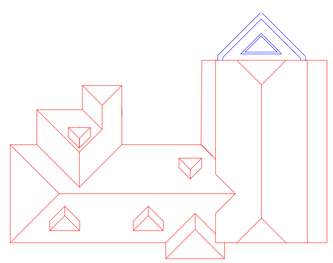

Roof Plan
Scale 1:250

Notes
All dimensions and details to be checked on site by builder prior to commencement of works.
This plan must not be acted upon Until it has been approved by the Local Authority.
Client to conform to party wall act of 1996 if required.

0 5 10
mtrs
Scale 1:250

Scale 1:100
0 1 2 3 4 5 10

Scale 1:50
0 1 2 3 4 5

B		
A		
	Date	Revisions

Drawing Title.
Proposed

SITE ADDRESS	CLIENT ADDRESS
Cloud House Grimstead Road Whaddon Salisbury SP5 3EE	

Scale. as noted	PAPER SIZE A1
Date. October 2023	Drawn by. R.N.S.

Sanders Design Services Ltd
95 Cedar Road
Hythe
Southampton
SO45 3PX
www.sandersdesignservices.co.uk
info@sandersdesignservices.co.uk
023 8020 7195



Drawing No	Revision
rbn sht 2	x