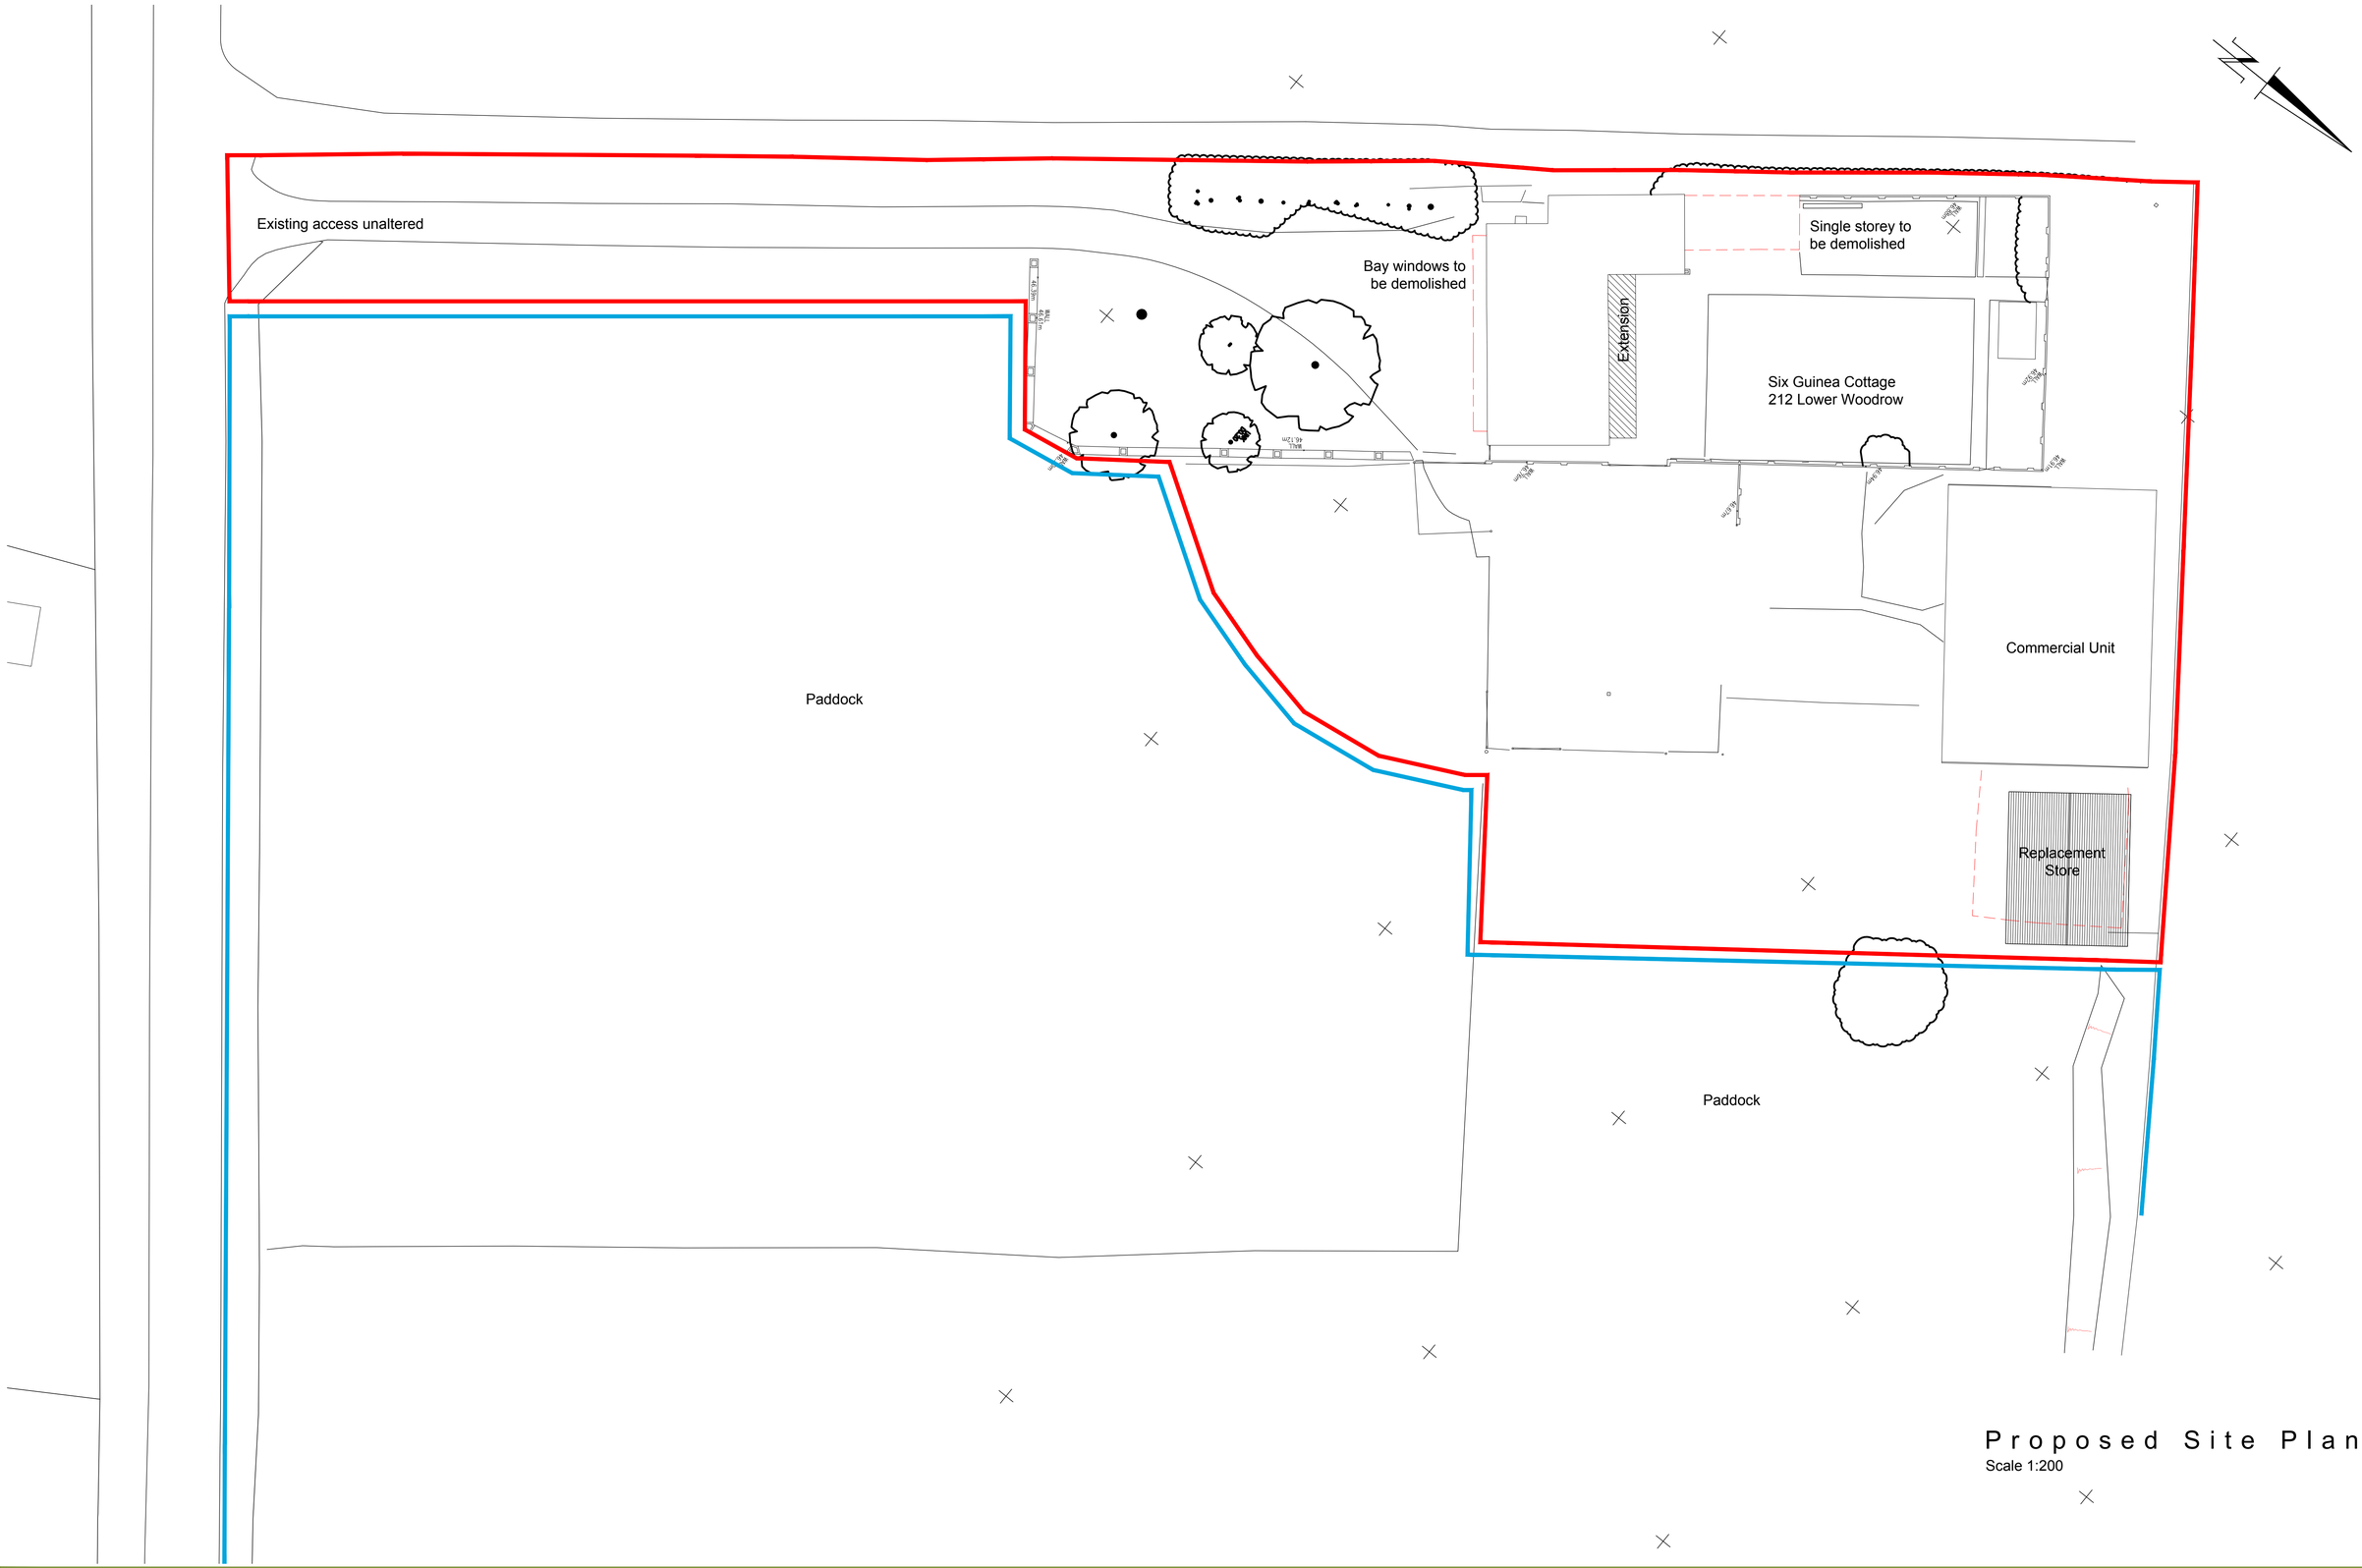

Proposed Site Plan

Scale 1:200

Scale 1:200 0.0 5.0 10.0 15.0 20.0 25.0 30.0 35.0 40.0

RIBA Chartered Practice

This drawing must not be reproduced in whole or in part without the express written consent of the relevant issuing Baxter Green Architects. ©

Note:
Dimensions should not be scaled from this drawing. All dimensions should be checked on site. This drawing is to be read in conjunction with all other drawings, specifications or schedule of works.

PLANNING

	Date.	Rev.

Baxter Green Architects
No 1, The Old Dairy Buildings,
Fonthill Bishop, Salisbury, SP3 5SH
01747 440444 | studio@baxtergreen.co.uk
www.baxtergreen.co.uk

Project	SIX GUINEA COTTAGE Extension and Alterations	Date 10.2023	Drawn by BC
		Scale at A1	Checked by
Drawing Title	PROPOSED Site Plan		Issuing office 1
		Project No. 10384	Drawing No. P - 04