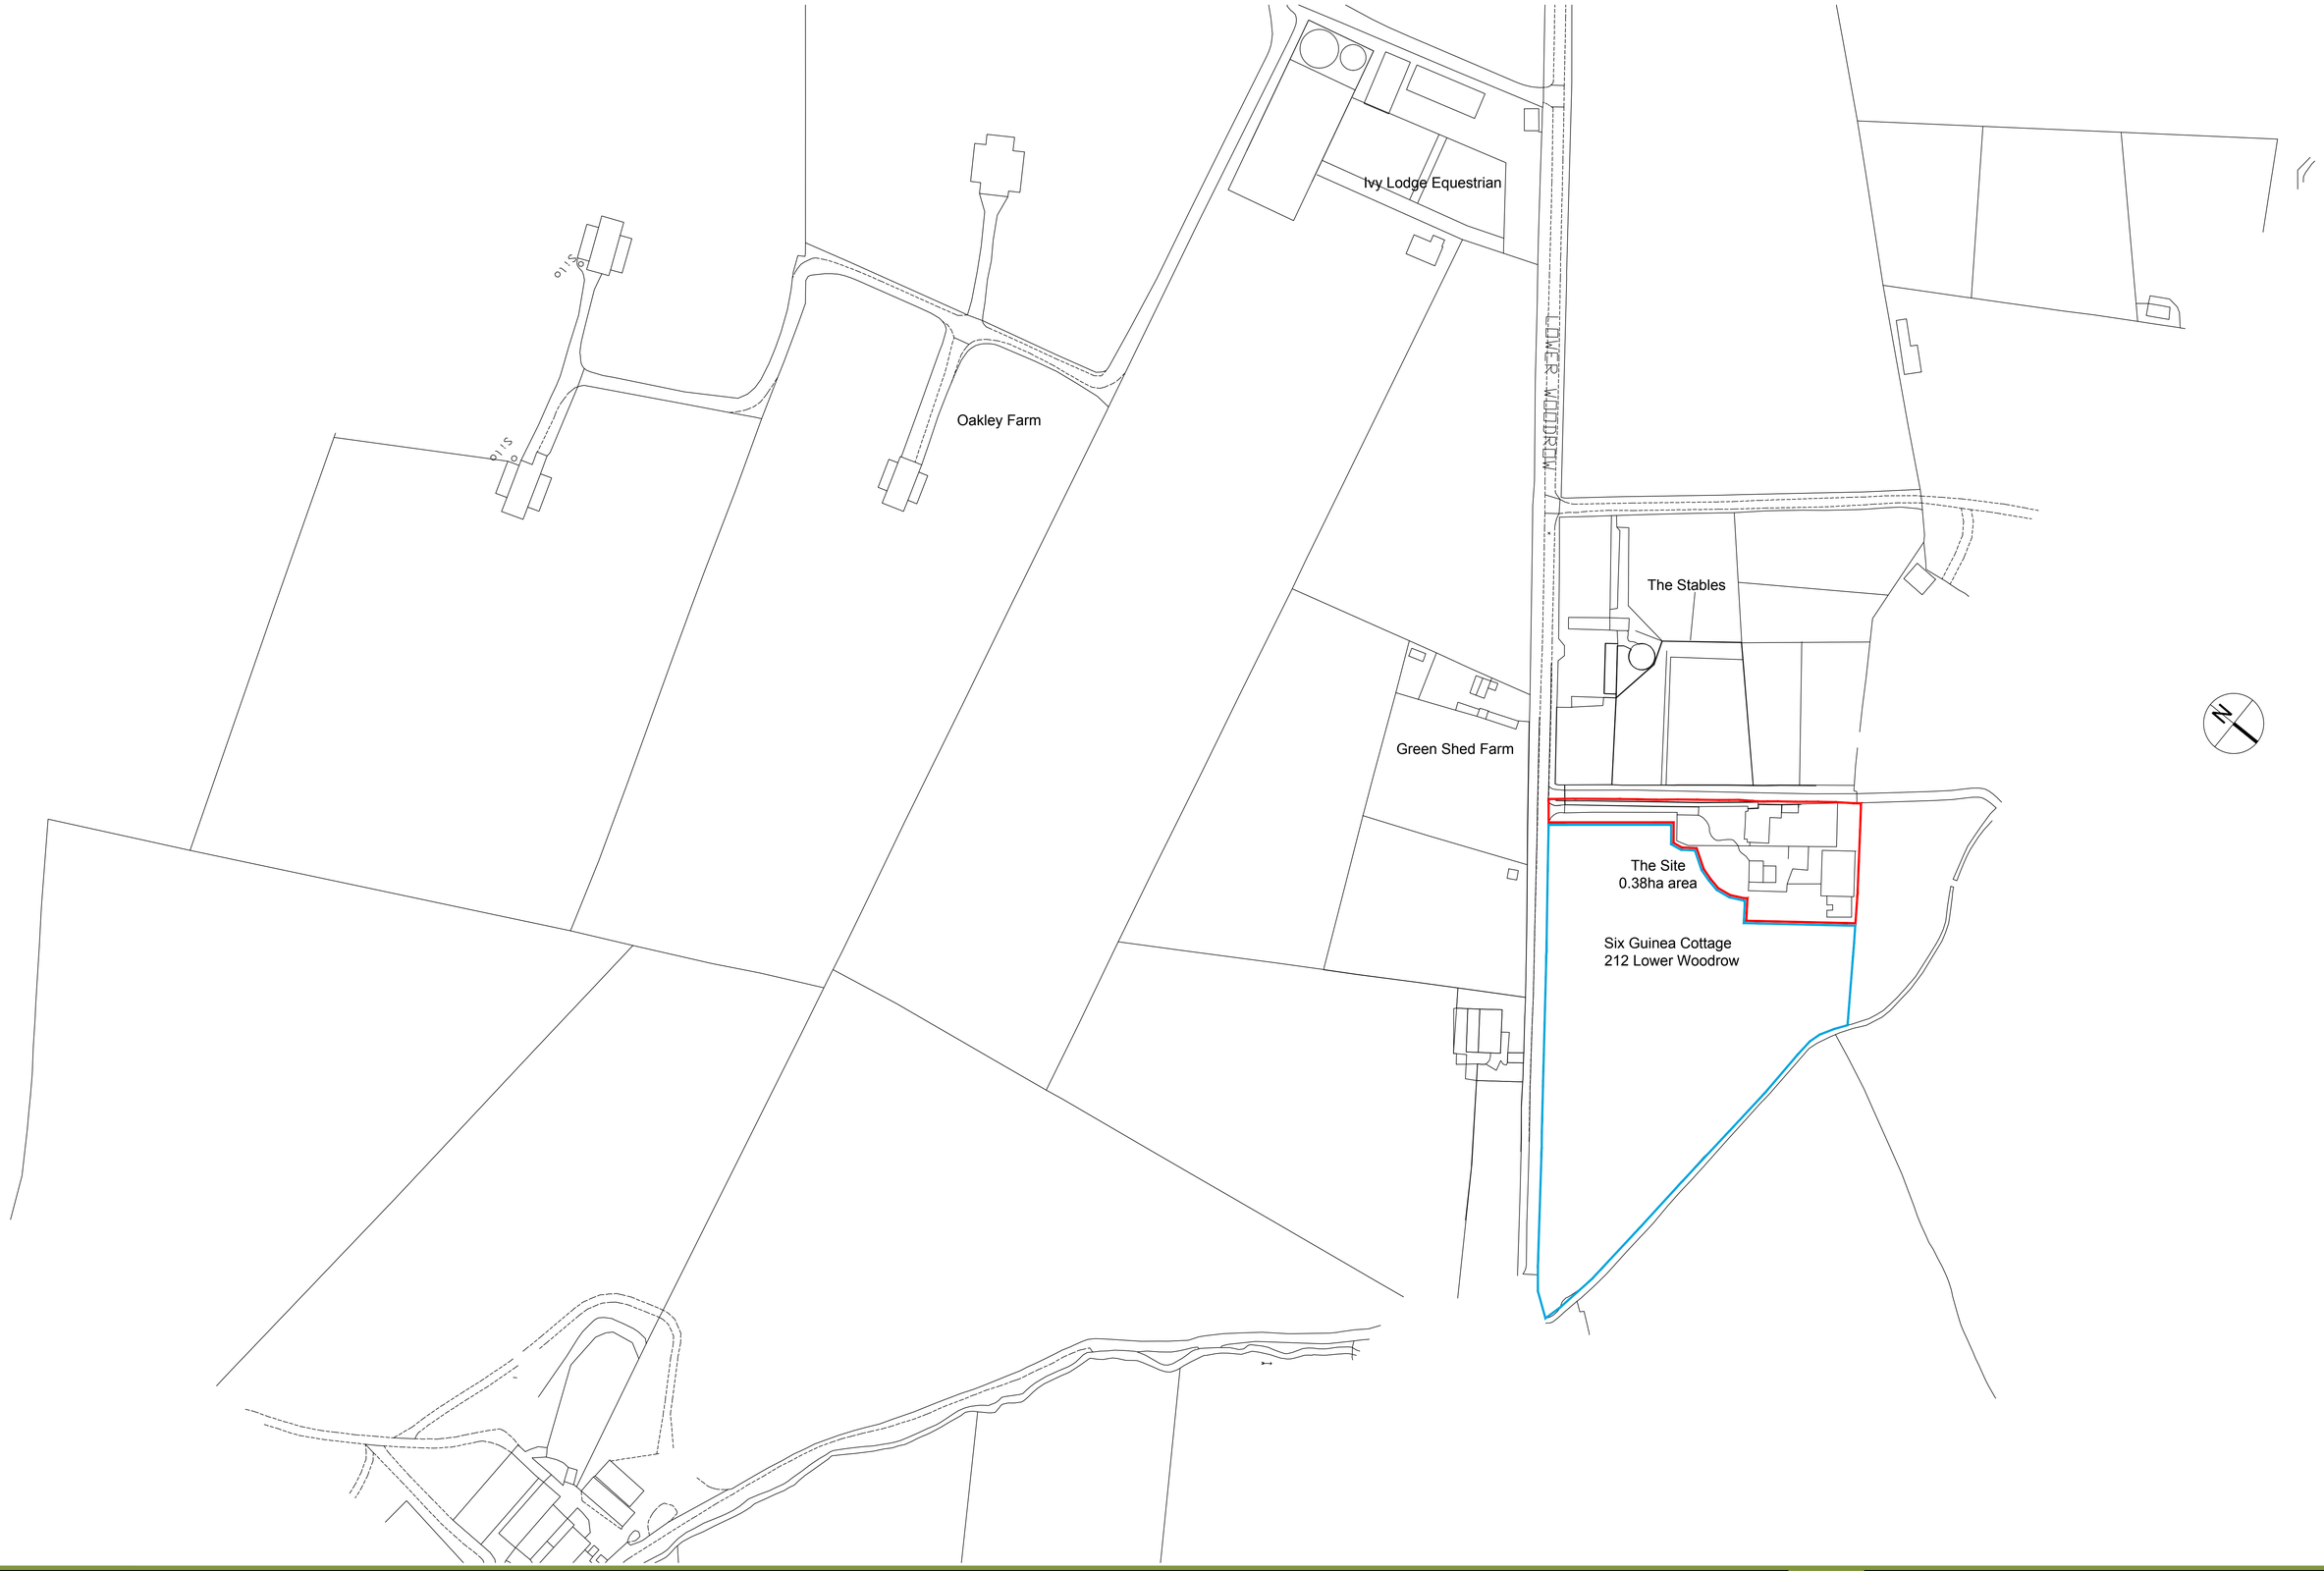

PLANNING

RIBA Chartered Practice

This drawing must not be reproduced in whole or in part without the express written consent of the relevant issuing Baxter Green Architects. ©

Note:
Dimensions should not be scaled from this drawing.
All dimensions should be checked on site. This drawing is to be read in conjunction with all other drawings, specifications or schedule of works.

	Date.	Rev.

Baxter Green Architects
No 1, The Old Dairy Buildings,
Fonthill Bishop, Salisbury, SP3 5SH
01747 440444 | studio@baxtergreen.co.uk
www.baxtergreen.co.uk

Project: SIX GUINEA COTTAGE
Extension and Alterations

Drawing Title: LOCATION PLAN

Date 10.2023	Drawn by BC
Scale 1:1250 at A1	Checked by
	Issuing office 1
Project No. 10384	Drawing No. P - 05