




EXISTING SOUTH WEST ELEVATION

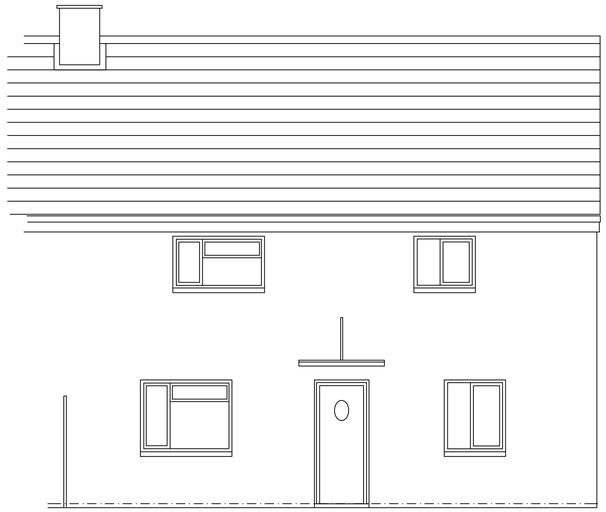


EXISTING SOUTH EAST ELEVATION

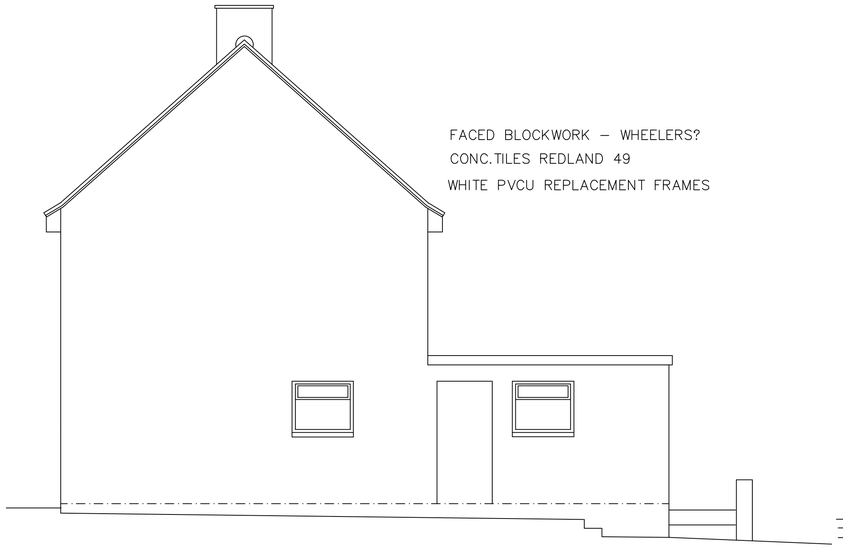

EXISTING NORTH EAST ELEVATION

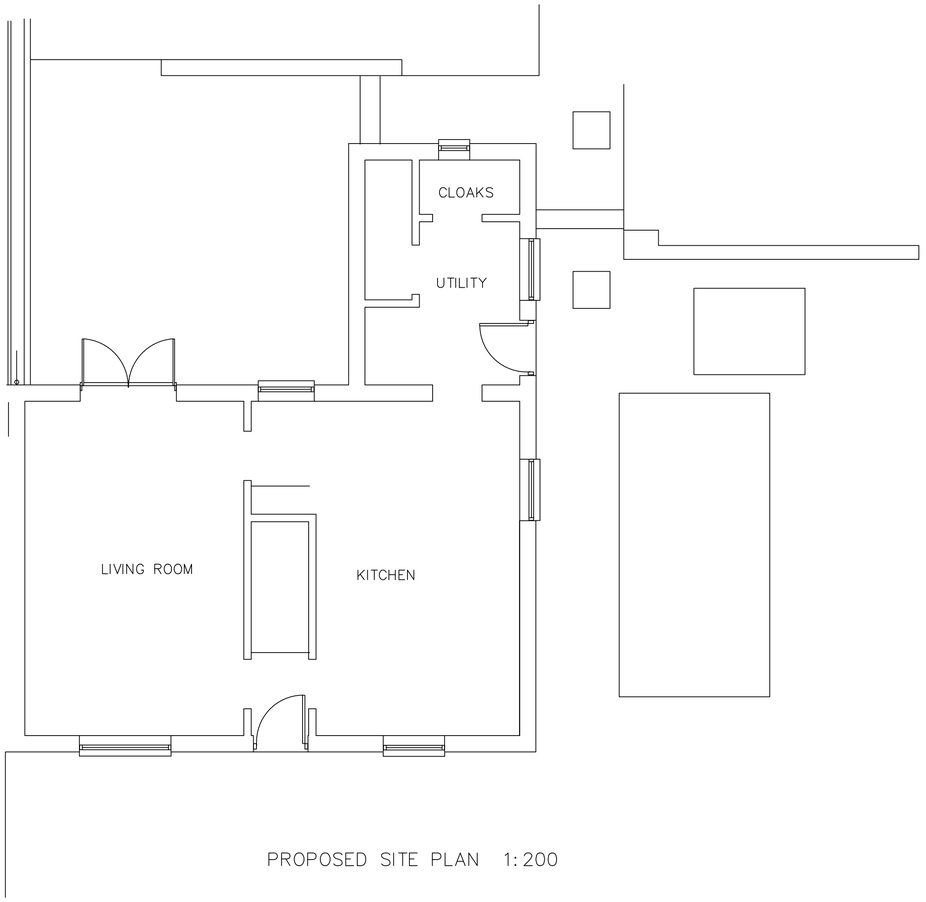

PROPOSED SITE PLAN 1:200

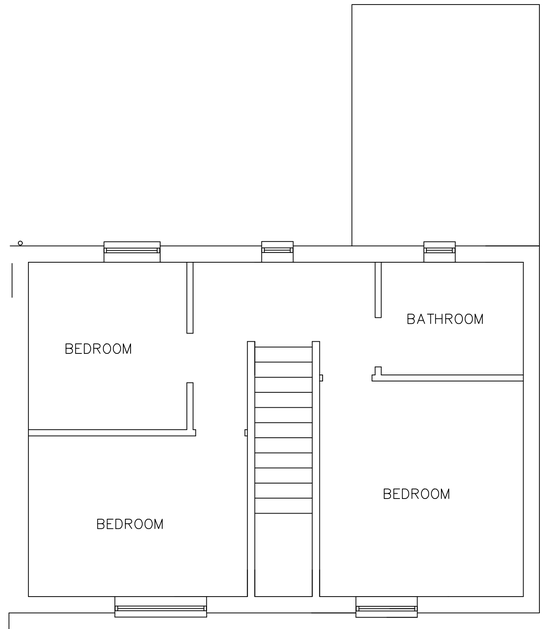

M 1:100
0 1,0 2,0 3,0 4,0 5,0 6,0 7,0 8,0 9,0 10,0 [m]

M 1:100
0 1,0 2,0 3,0 4,0 5,0 6,0 7,0 8,0 9,0 10,0 [m]

NOTES:

1. COPYRIGHT RESERVED – J.J.SAMPLE 01380 812605
2. DO NOT SCALE DIMENSIONS FROM THIS DRWG.
3. SITE DIMENSIONS WHERE INDICATED TO BE CHECKED BEFORE PROCEEDING.
4. IF ENCOUNTERED, DISCREPANCIES BETWEEN DRWGS./ SPECIFICATION/SCHEDULES, TO BE REFERRED TO THE ARCHITECTS FOR DECISION.
5. THIS DRAWING IS TO BE READ IN CONJUNCTION WITH THE TYPE WRITTEN CONSTRUCTION NOTES WHERE APPLICABLE.

REVISIONS:

PROJECT
PROPOSED EXTENSION
1 POUND CLOSE
SEMINGTON
WILTS.

SCALE 1:50 @ A1
DRAWN.
CHECKED

DRWG. TITLE
EXISTING PLAN & ELEVATIONS

EMPLOYER
MR.& MRS.S.TAYLOR

JOB No.	DRWG.	Date.	REV.	Date.
2024	1	8/23		