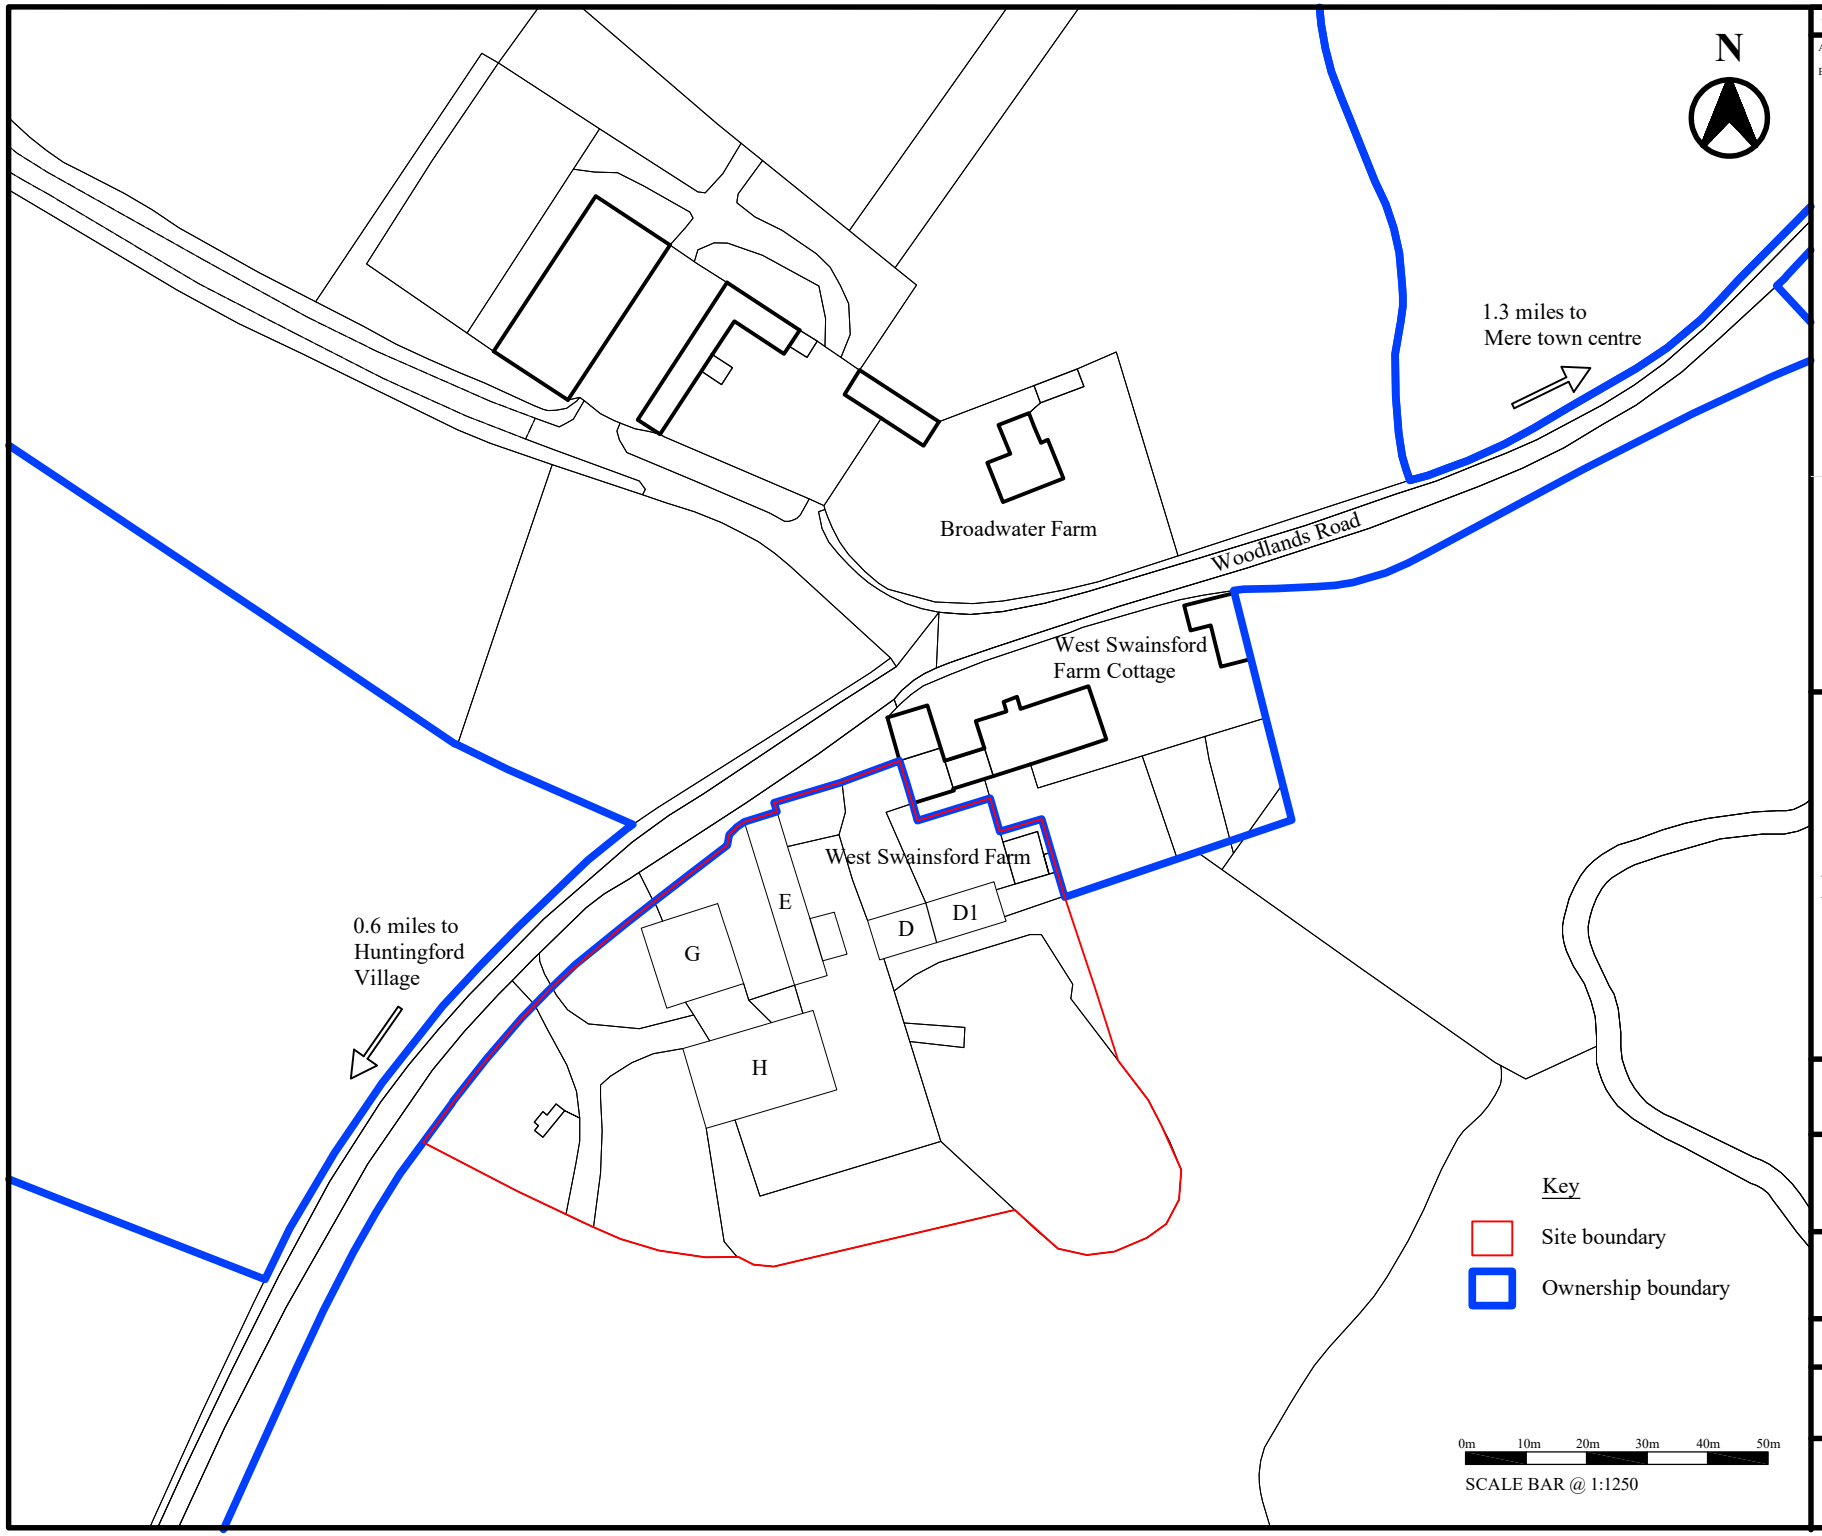

No.	Date	Revision	Initial
A	01 July 2022	Building H shown to be demolished	AHJ
B	07 Nov 2022	Red line boundary amended	AHJ

NOTES

This drawing is copyright

Figured dimensions must be taken inpreference to scaled dimensions.

Contractors, Sub-contractors and Suppliers must verity all dimensions on
site before commencing work or perparing shop drawings.

Crown copyright and database rights 2021. Ordnance Survey Licence 100023148

DUCHY *of* CORNWALL

EASTERN DISTRICT

Duchy of Cornwall
The Old Rectory
Newton St. Loe
Bath, BA2 9BU

Tel: 01225 871970

Manor
MER

Project.
West Swainsford Farm

Detail.
Location Plan

Scale.
1:1250 @ A4

File Ref	Drawing No	Rev No
-	01	B

Drawn by. **AHJ**

Date. **July 2021**