
LEGEND

1. Outline of application site (red line).
2. Outline of commercial area (green line).
3. Outline of conservation area (purple line).
4. Vehicular & pedestrian access to basement carpark (red arrow).
5. Pedestrian access to basement carpark (via staircase).

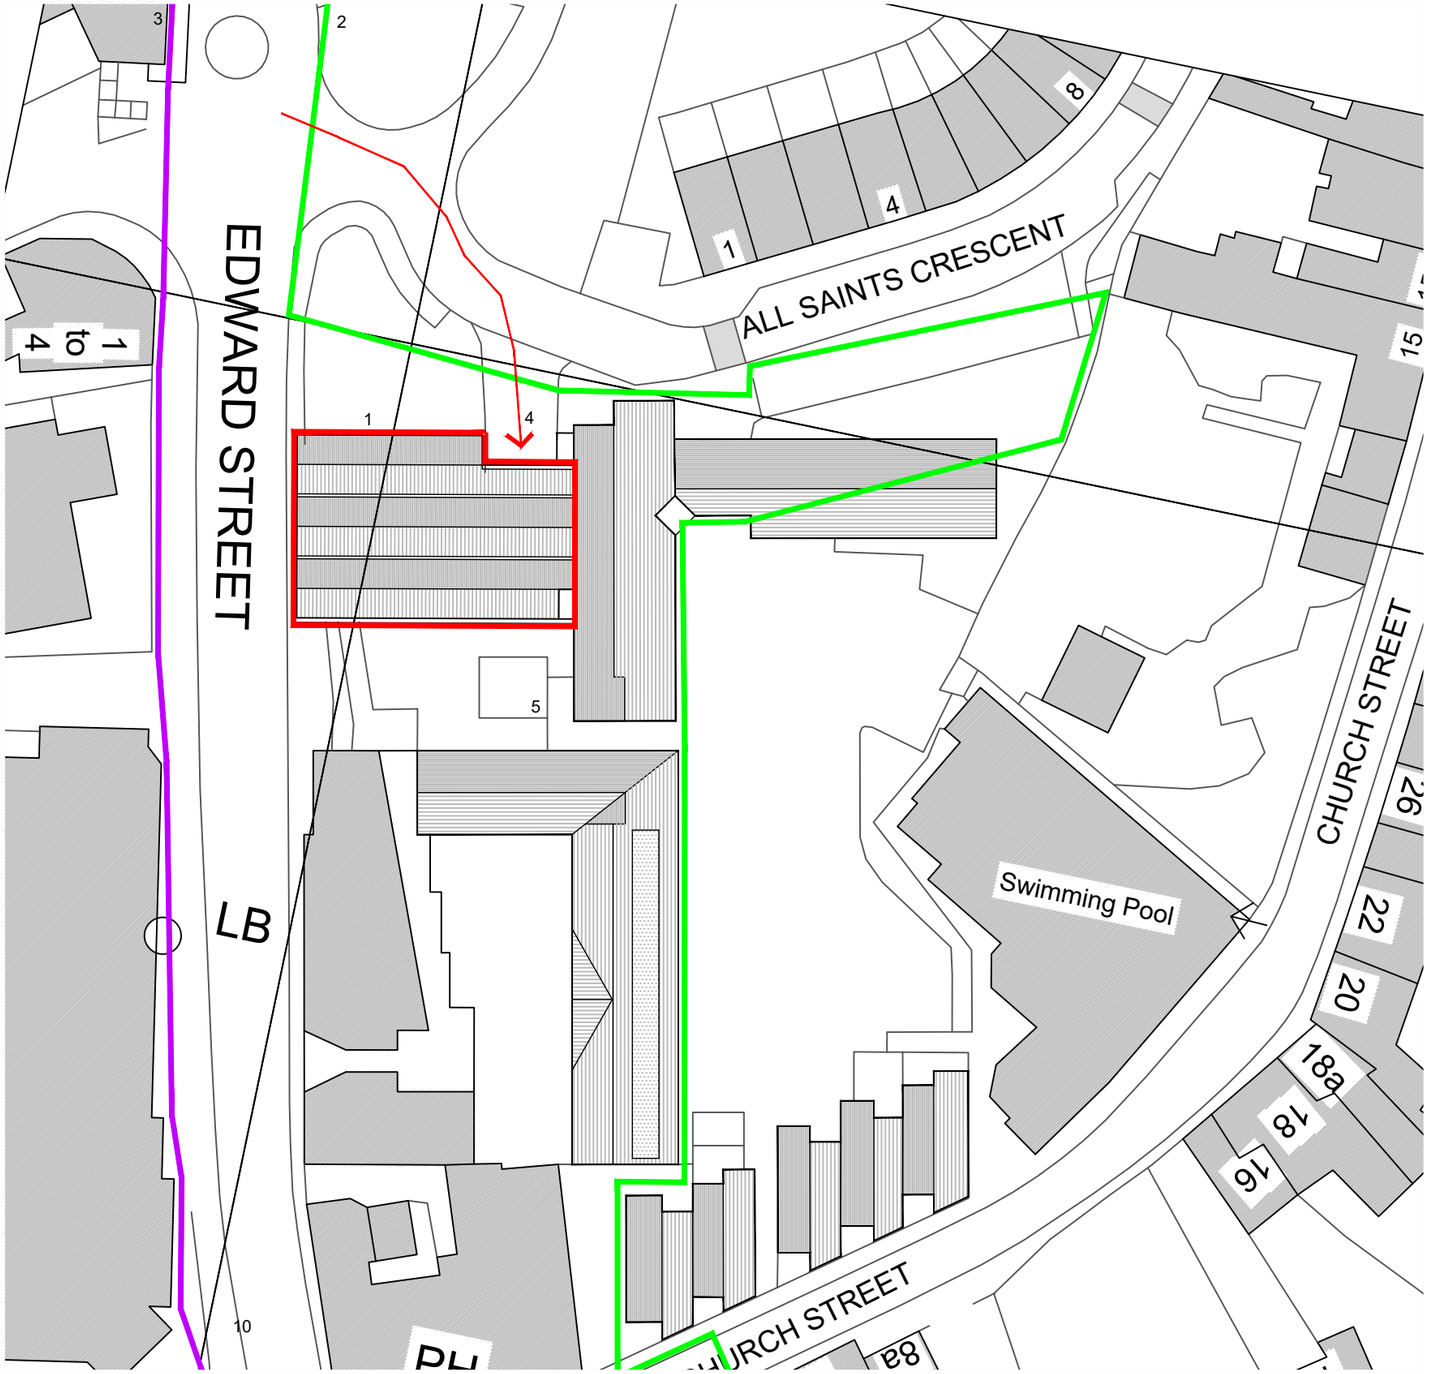

North

Copyright: Vallis Architecture Ltd. Registered in the UK, No. 11361587.

[redacted] Responsibility will not be accepted for errors made by others in scaling from this drawing. Use figured dimensions only. All critical dimensions should be verified on site.

Scale 1:500 at A3

0 5 10 15 25 50m

PLANNING SUBMISSION

Issue	Date	Revision description
A	2023-10-25	Planning submission

Project
2-4 Westbury Mall, Edward St., Westbury

Client
Naveed Kazi

Drawing Title
Block plan.

Date
2023-10-25

Scale
1:500 at A3

Project no.	Drawing no.	Revision
2304	3 001	A

Vallis **A**rchitecture Ltd., 1 Styles Avenue, Frome, Somerset BA11 5JN.
07967 684 690 giles@vallisarchitecture.co.uk