
BLOCK PLAN . SCALE 1:500 . JULY 2023 . DRAWING No 09

0 5 15m 30m 50m

Rev A - 25 October 2023 - updated

Original Paper Size A3

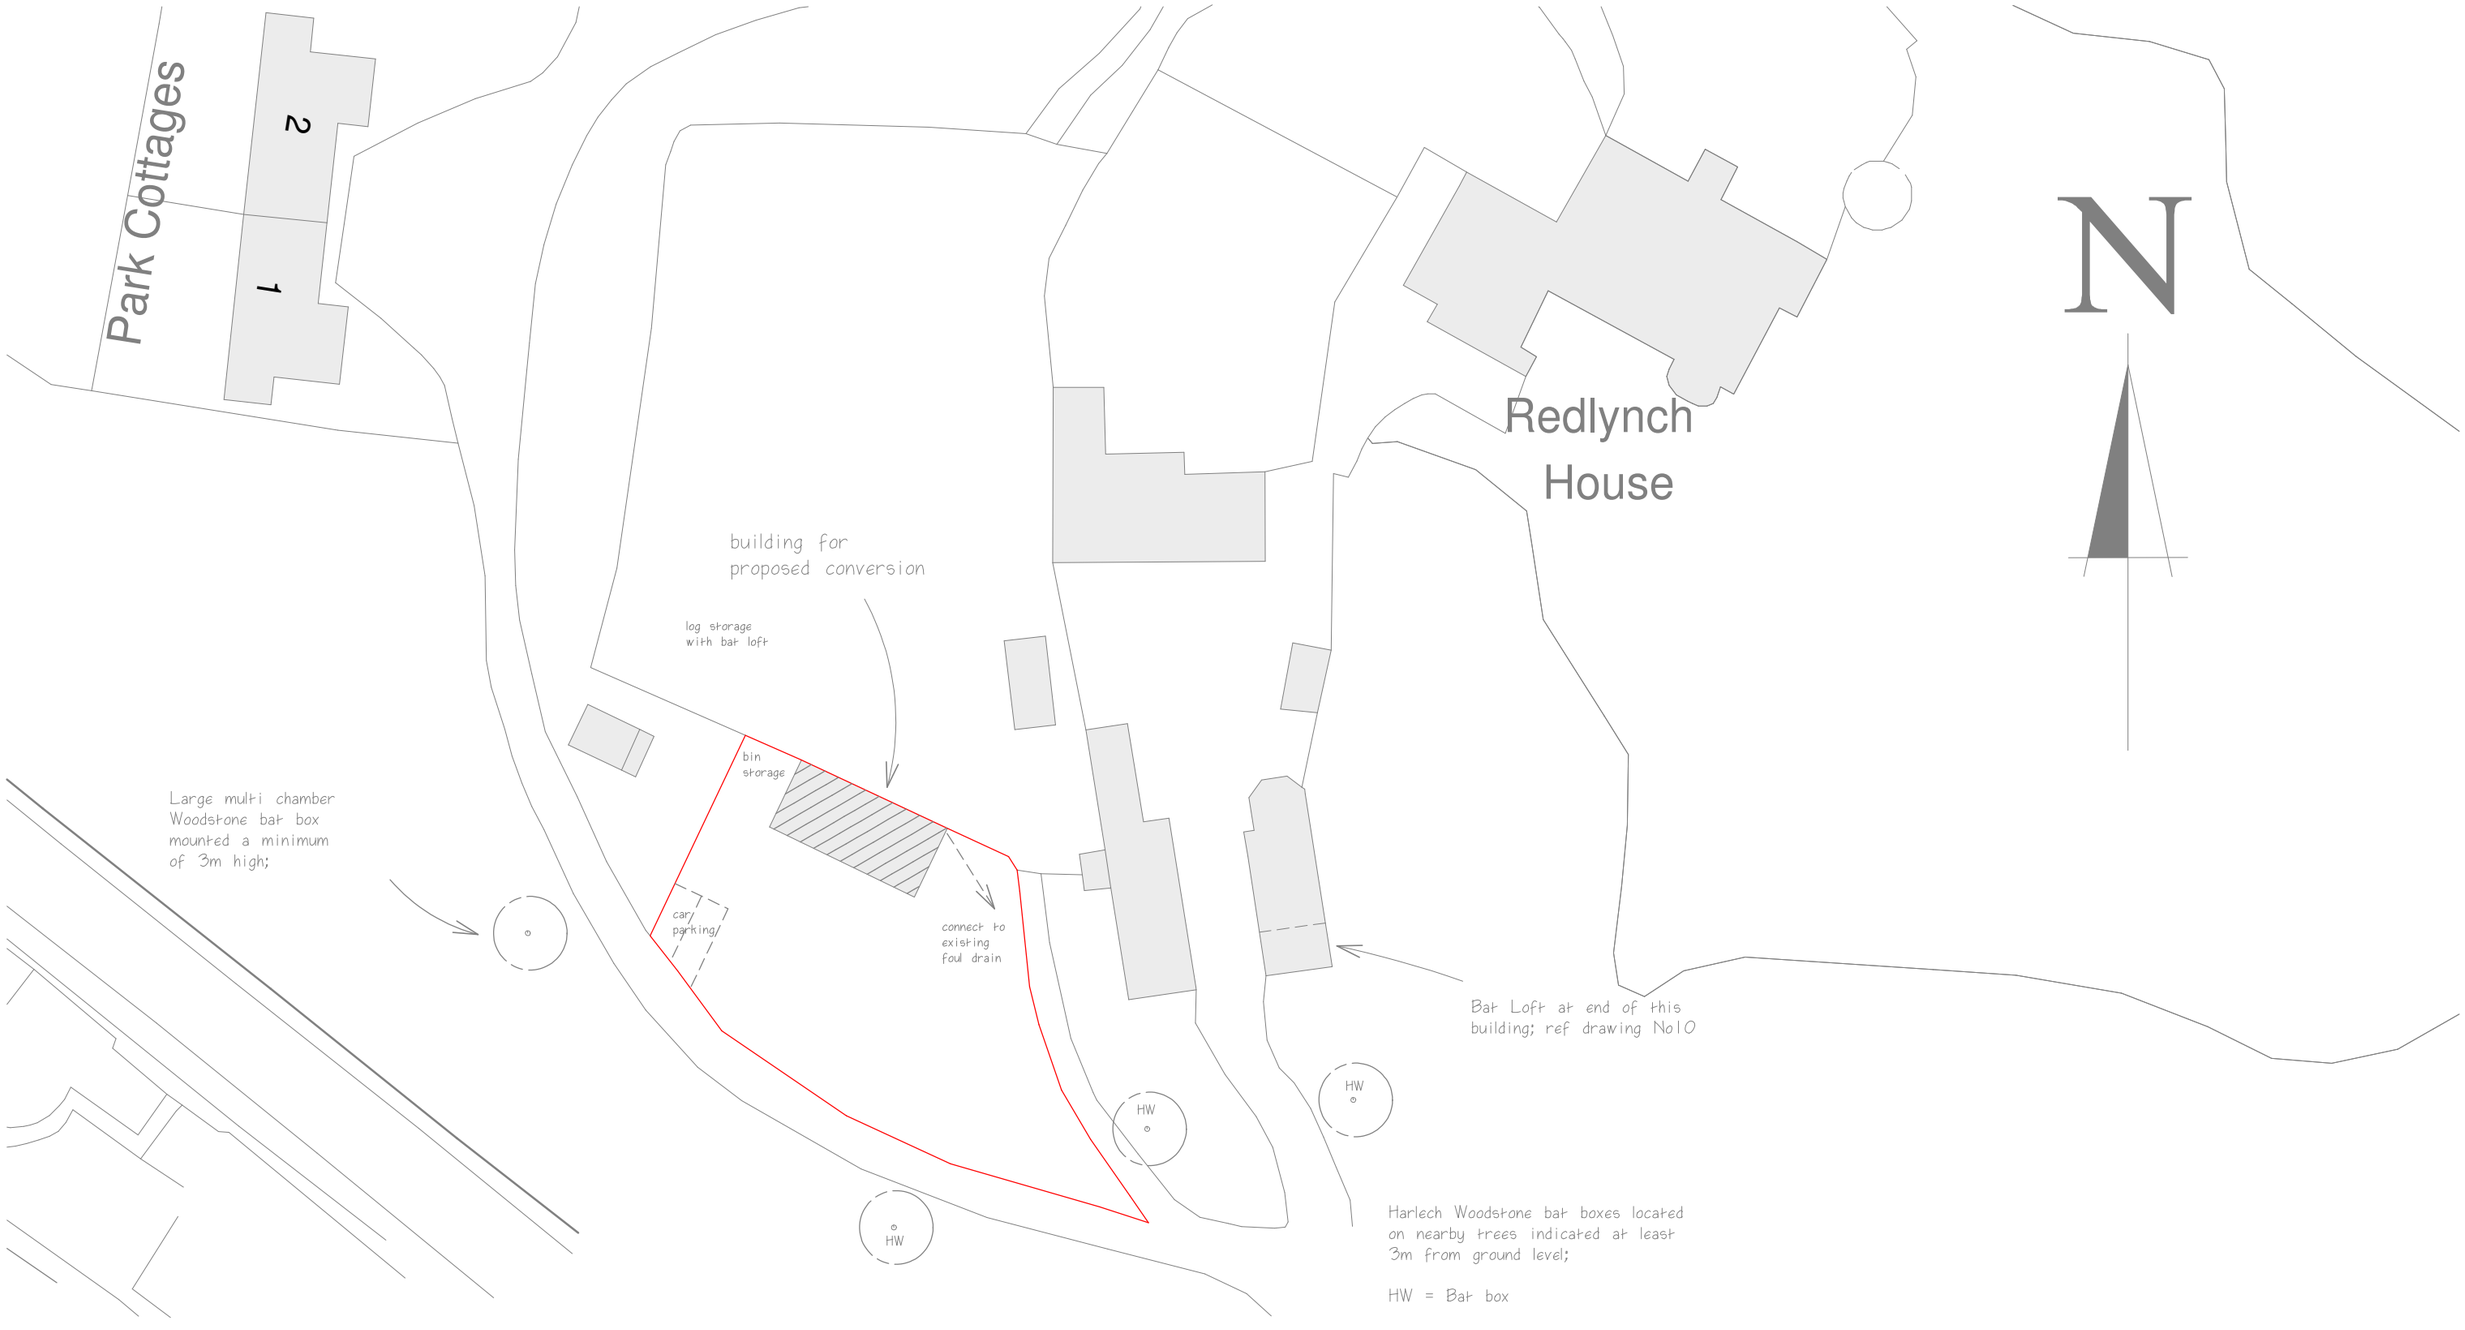

Harlech Woodstone bat boxes located on nearby trees indicated at least 3m from ground level;

HW = Bat box

S J Egford BSc (Hons) BArch - A R C H I T E C T U R A L S E R V I C E S - Meadowside Barn - Slab Lane - Woodfalls - Salisbury - SP5 2NE - 01725 514718 - 07739090070

MR & MRS COLLEY - REDLYNCH HOUSE - BOWERS HILL - REDLYNCH - SP5 2HD