MapServe®

Yr 3 Lyneham EWI - Location Plan

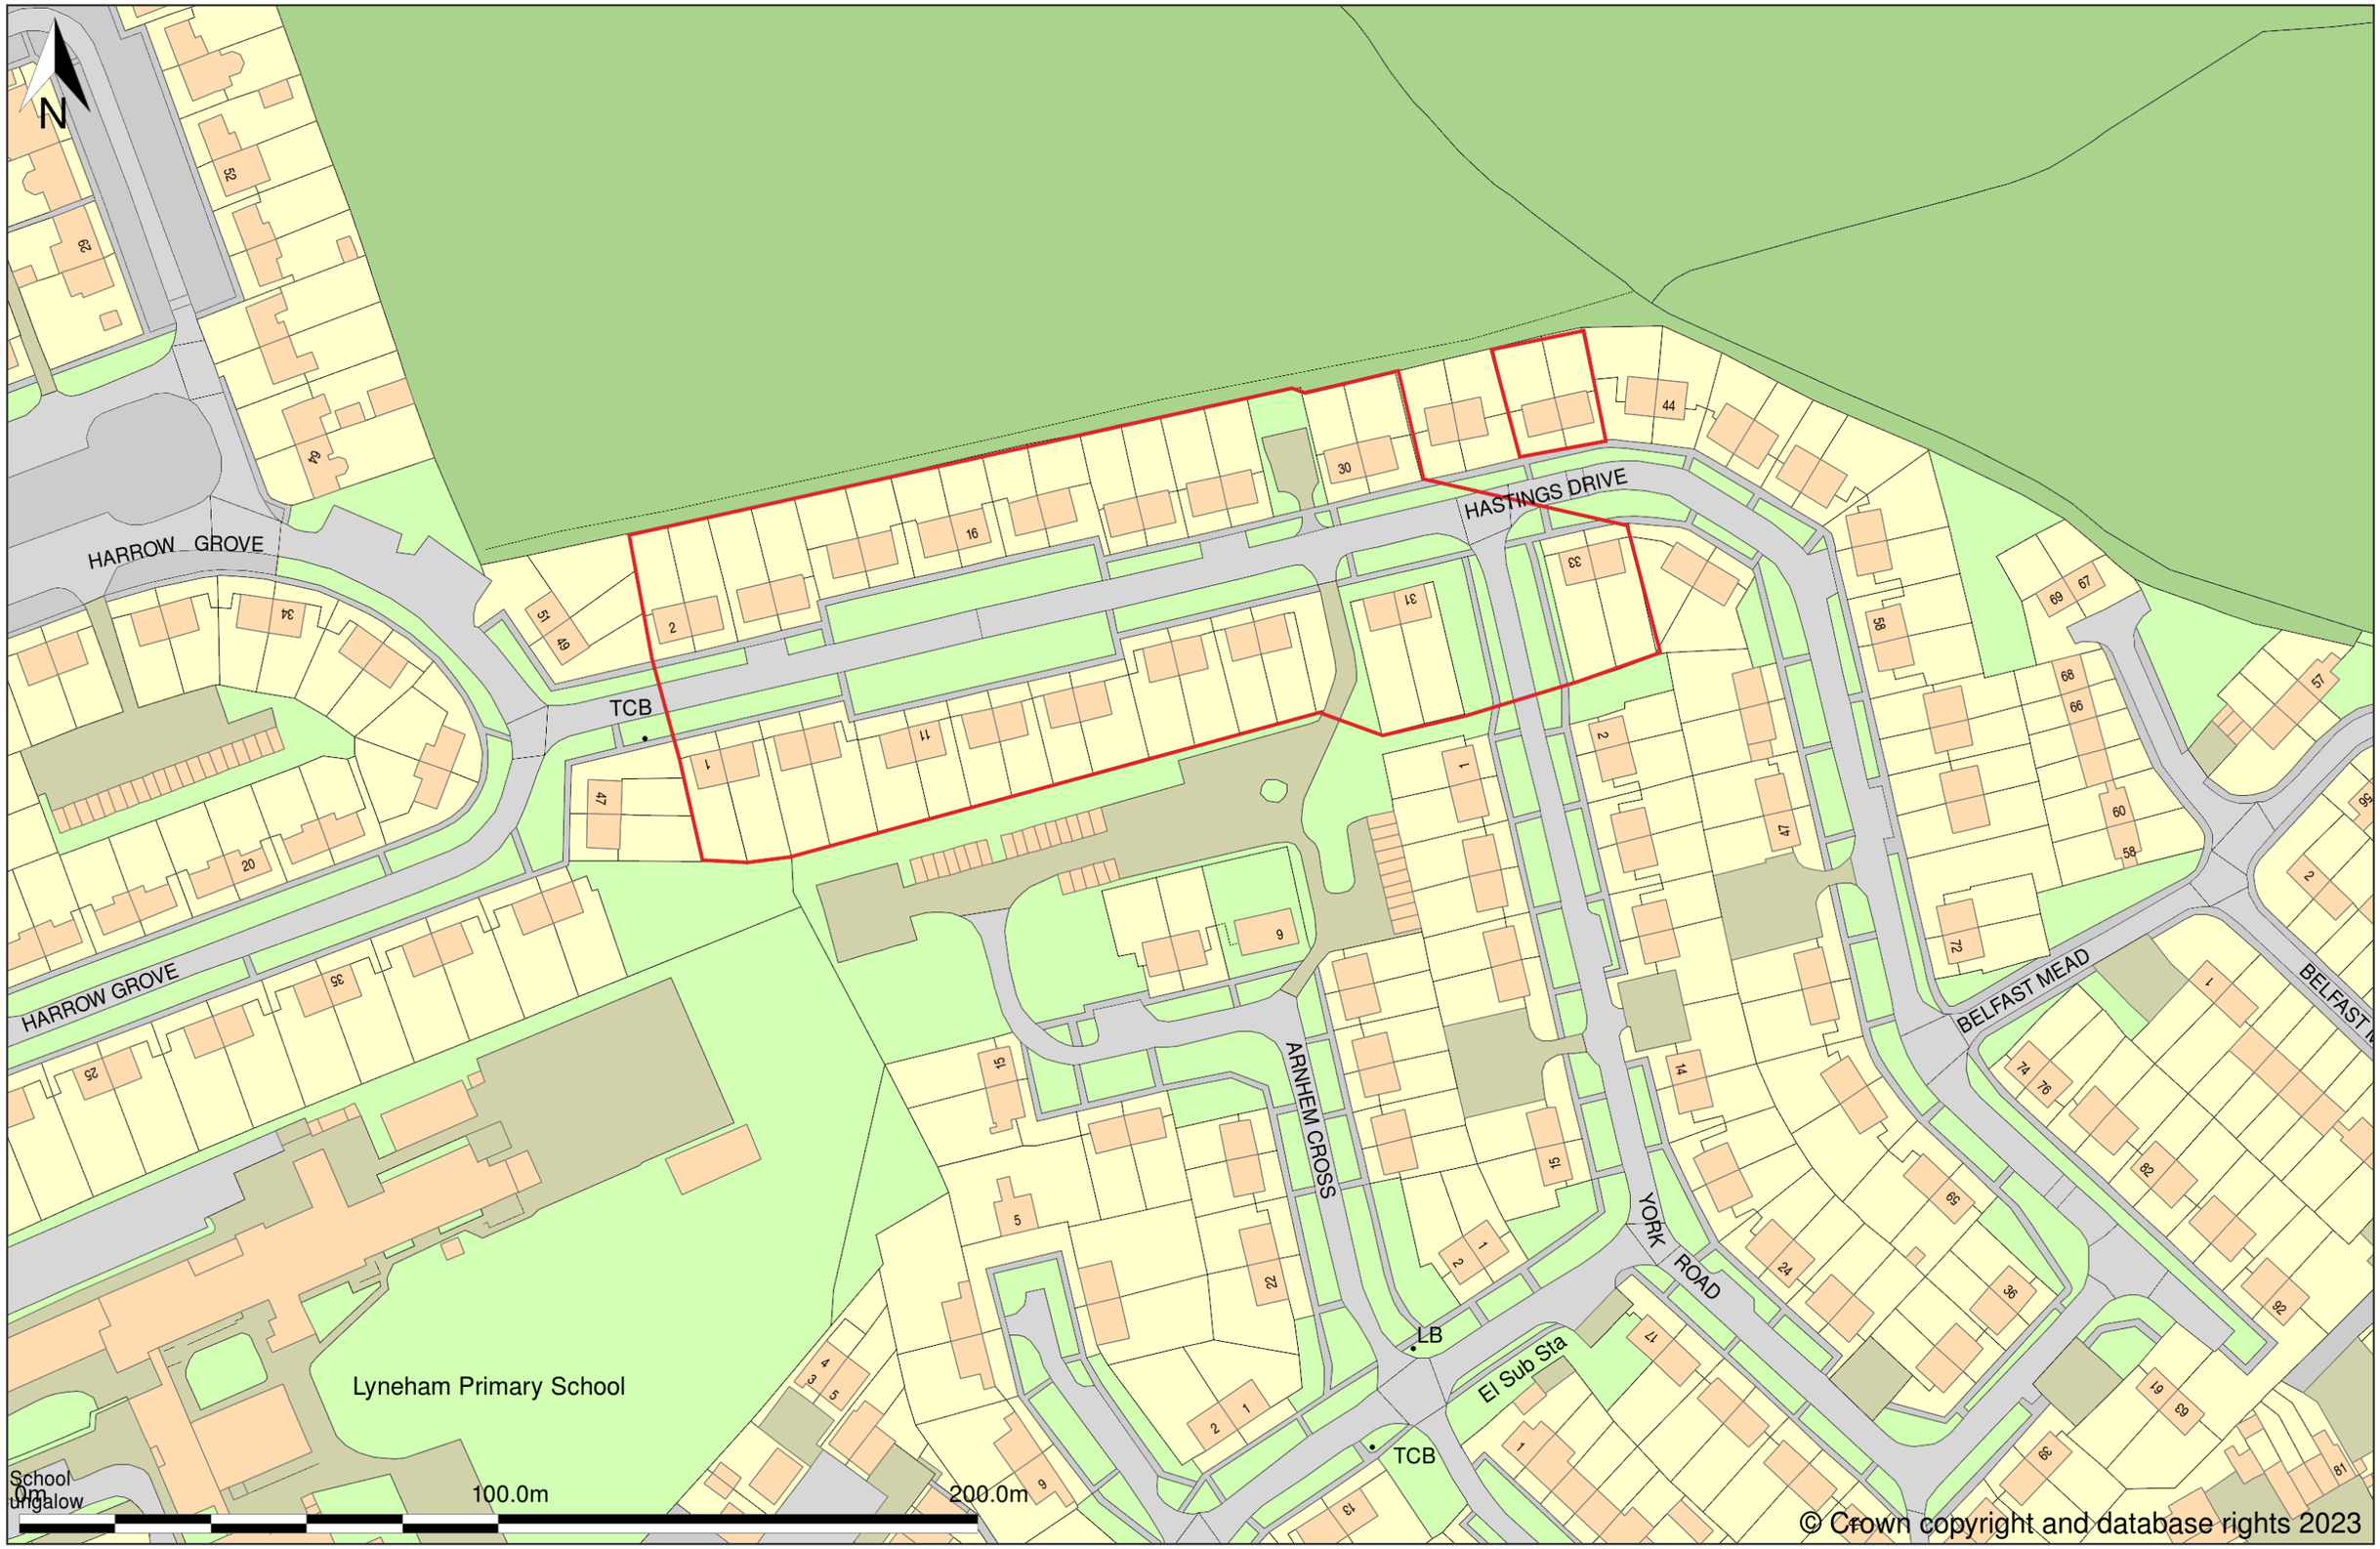

© Crown copyright and database rights 2023

Scale: 1:1250, Paper Size: A3, OS Grid Ref: SU 2807882.Licence number 100053143.