

Ordnance Survey (c) Crown Copyright 2017. All rights reserved. Licence number 100022432

LOCATION PLAN - 1:250

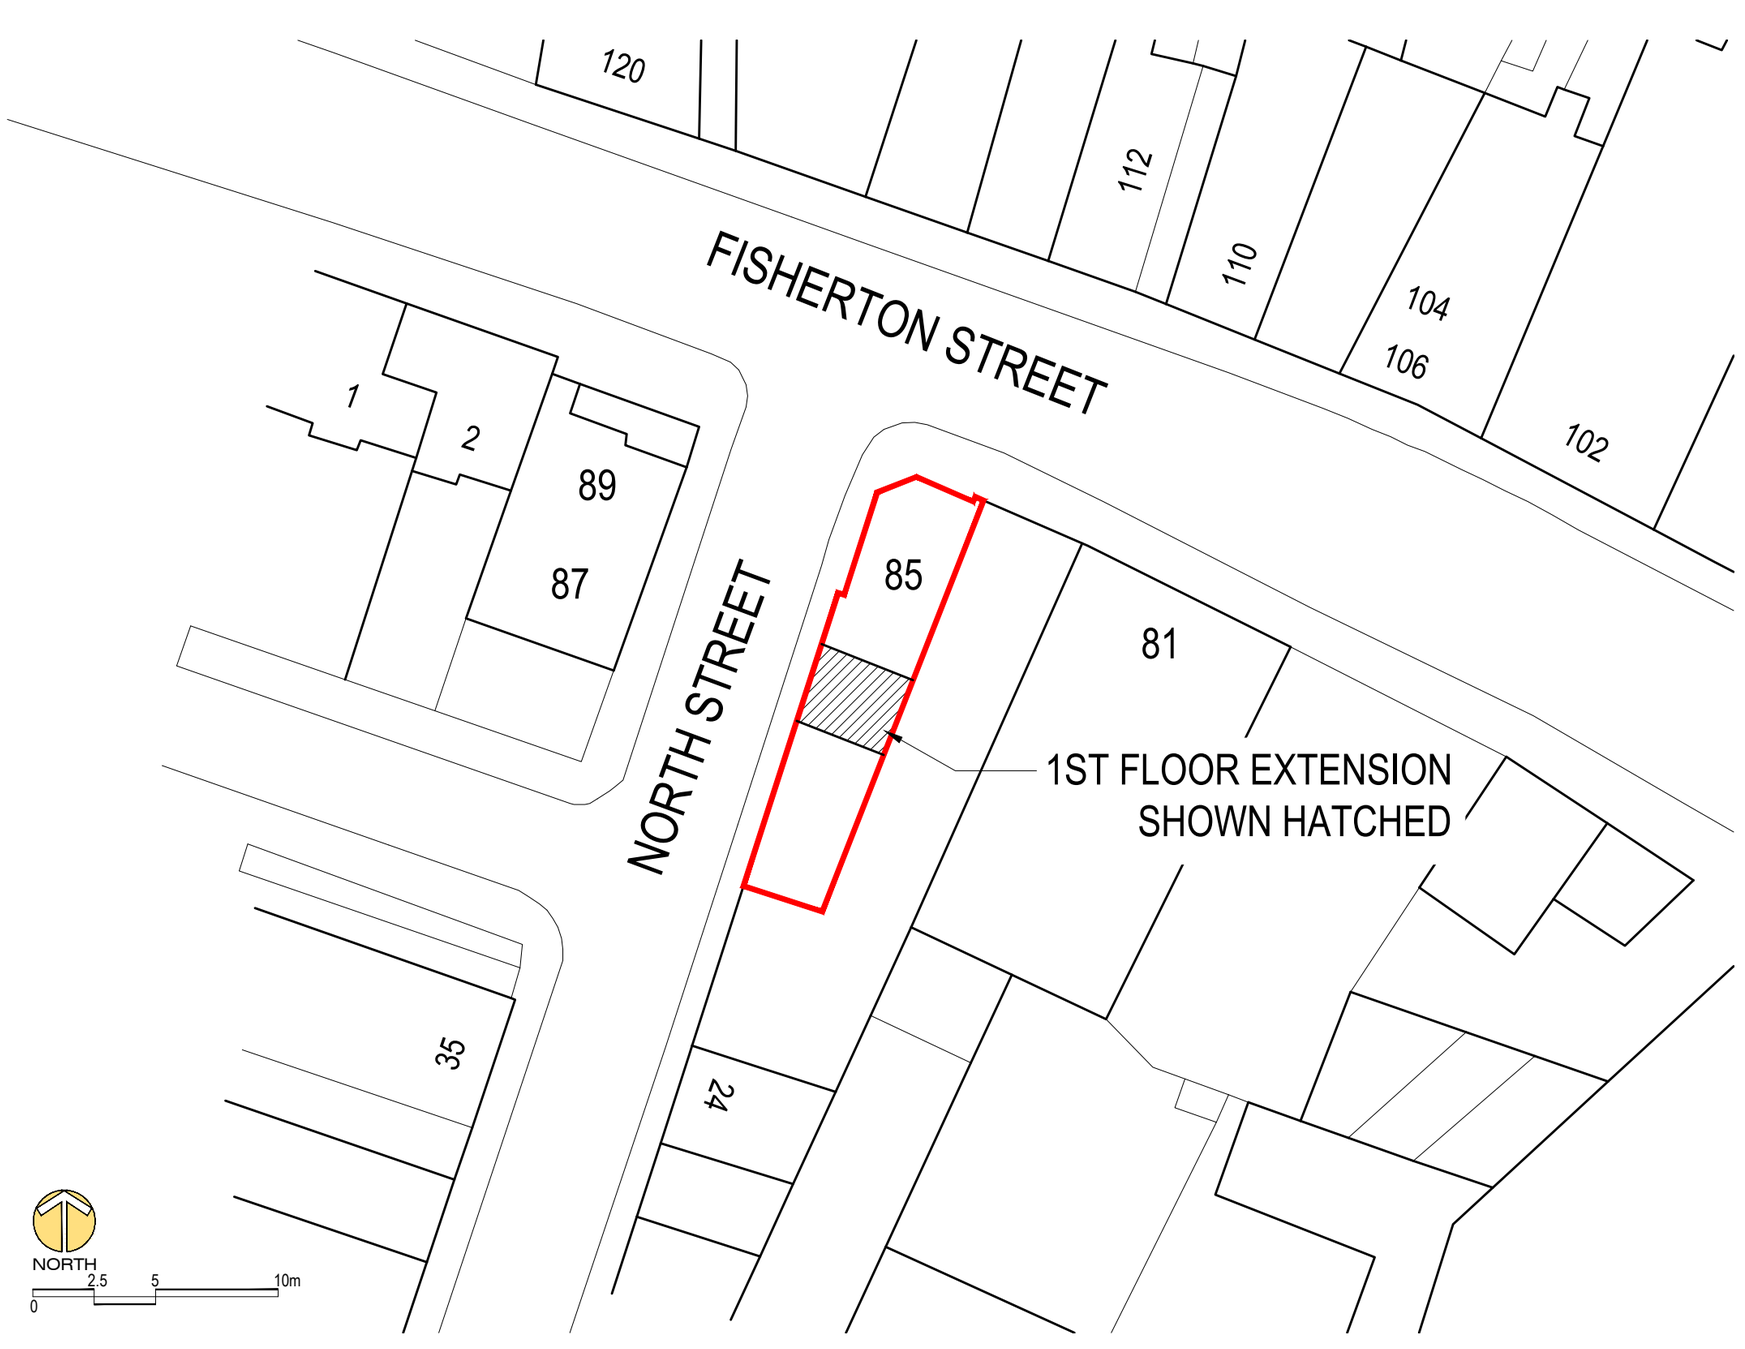

Ordnance Survey (c) Crown Copyright 2014. All rights reserved. Licence number 100022432

BLOCK PLAN - 1:250

Report all discrepancies, errors and omissions.
Verify all dimensions on site before commencing any work on site or preparing shop drawings.
All materials, components and workmanship are to comply with the relevant British Standards, Codes of Practice, and appropriate manufacturers recommendations that from time to time shall apply.
For all specialist work, see relevant specialist manufacturers drawings.

This drawing and design are copyright of The Property Design Studio Ltd.

Revision		Date	Initial
A	FIRST FLOOR EXTENSION INDICATED	24.04.2017	NP

Status
PLANNING

Project
85 FISHERTON STREET
SALISBURY
WILTSHIRE

Drawing Title
LOCATION PLAN
BLOCK PLAN

Date	Scale	Drawn by
15.03.2017	AS STATED @ A2	NP
Project No	**Drawing No**	**Revision**
1156	102	A

THE PROPERTY DESIGN STUDIO LTD
ASHTON GROVE
BALL HILL
NEWBURY
BERKSHIRE
RG20 0NL

T : 01635 254910
M : 07917 203071
E : nick@pdstudio.co.uk