MapServe

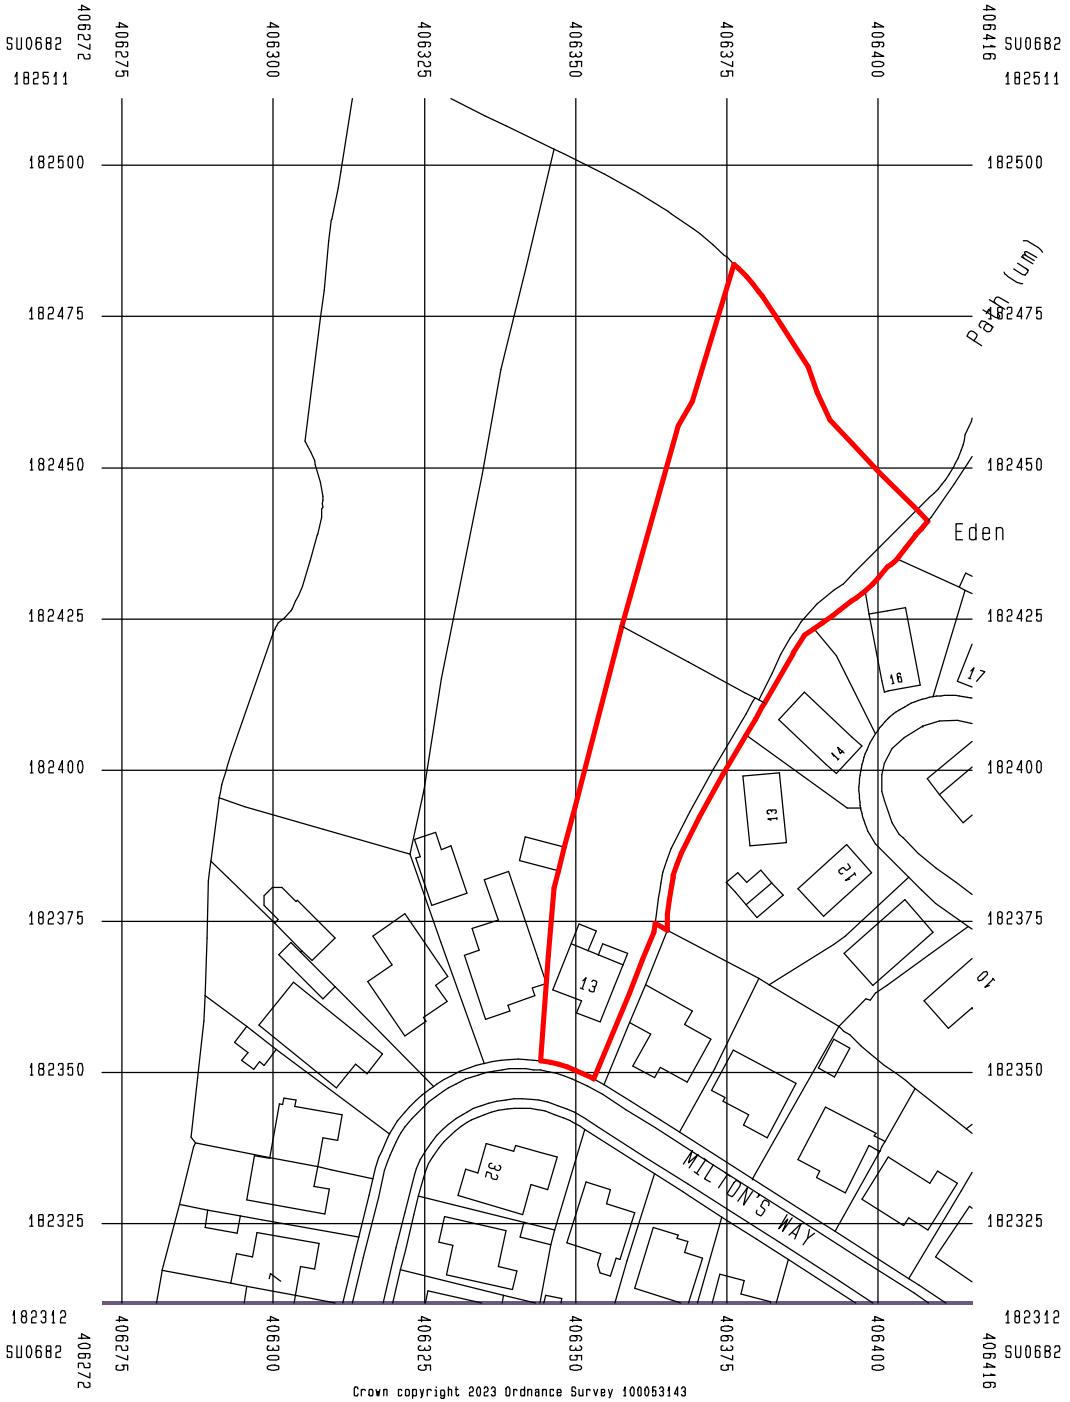


Revision A 14-9-2023
Ownership boundary amended between the two bungalows to correct an error.

SCALE BAR
DIMENSIONS IN METRES

0m 10m 20m 30m 40m 50m

SCALE 1:1250

Mapserve OS partner license number is 100053143.

NEIL ARMSTRONG
ARCHITECTURAL SERVICES

31 Church Ground, South Marston,
Swindon, Wilts. SN3 4FL. Tel: (01793) 832158

client
MR AND MRS J FEDRICK
13 MILTONS WAY
ROYAL WOOTTON BASSETT
SWINDON WILTS
SN4 7DD

project
13 MILTONS WAY
ROYAL WOOTTON BASSETT
SWINDON WILTS
SN4 7DD

title
ORDNANCE SURVEY
LOCATION PLAN.

| scale | date | drawn |
|---|---|---|
| 1:1250 | 31-8-2023 | NBA |
| | | paper A4 |

| revision | no. |
|---|---|
| A | Y23-108-3 |

Work to figured dimensions only.
Any queries should be
referred to the address shown above.
This drawing is the Copyright of
Neil Armstrong Architectural Services
and shall not be altered, copied or reproduced
in anyway without prior written consent.