
14 Broad Town Road - Site Plan

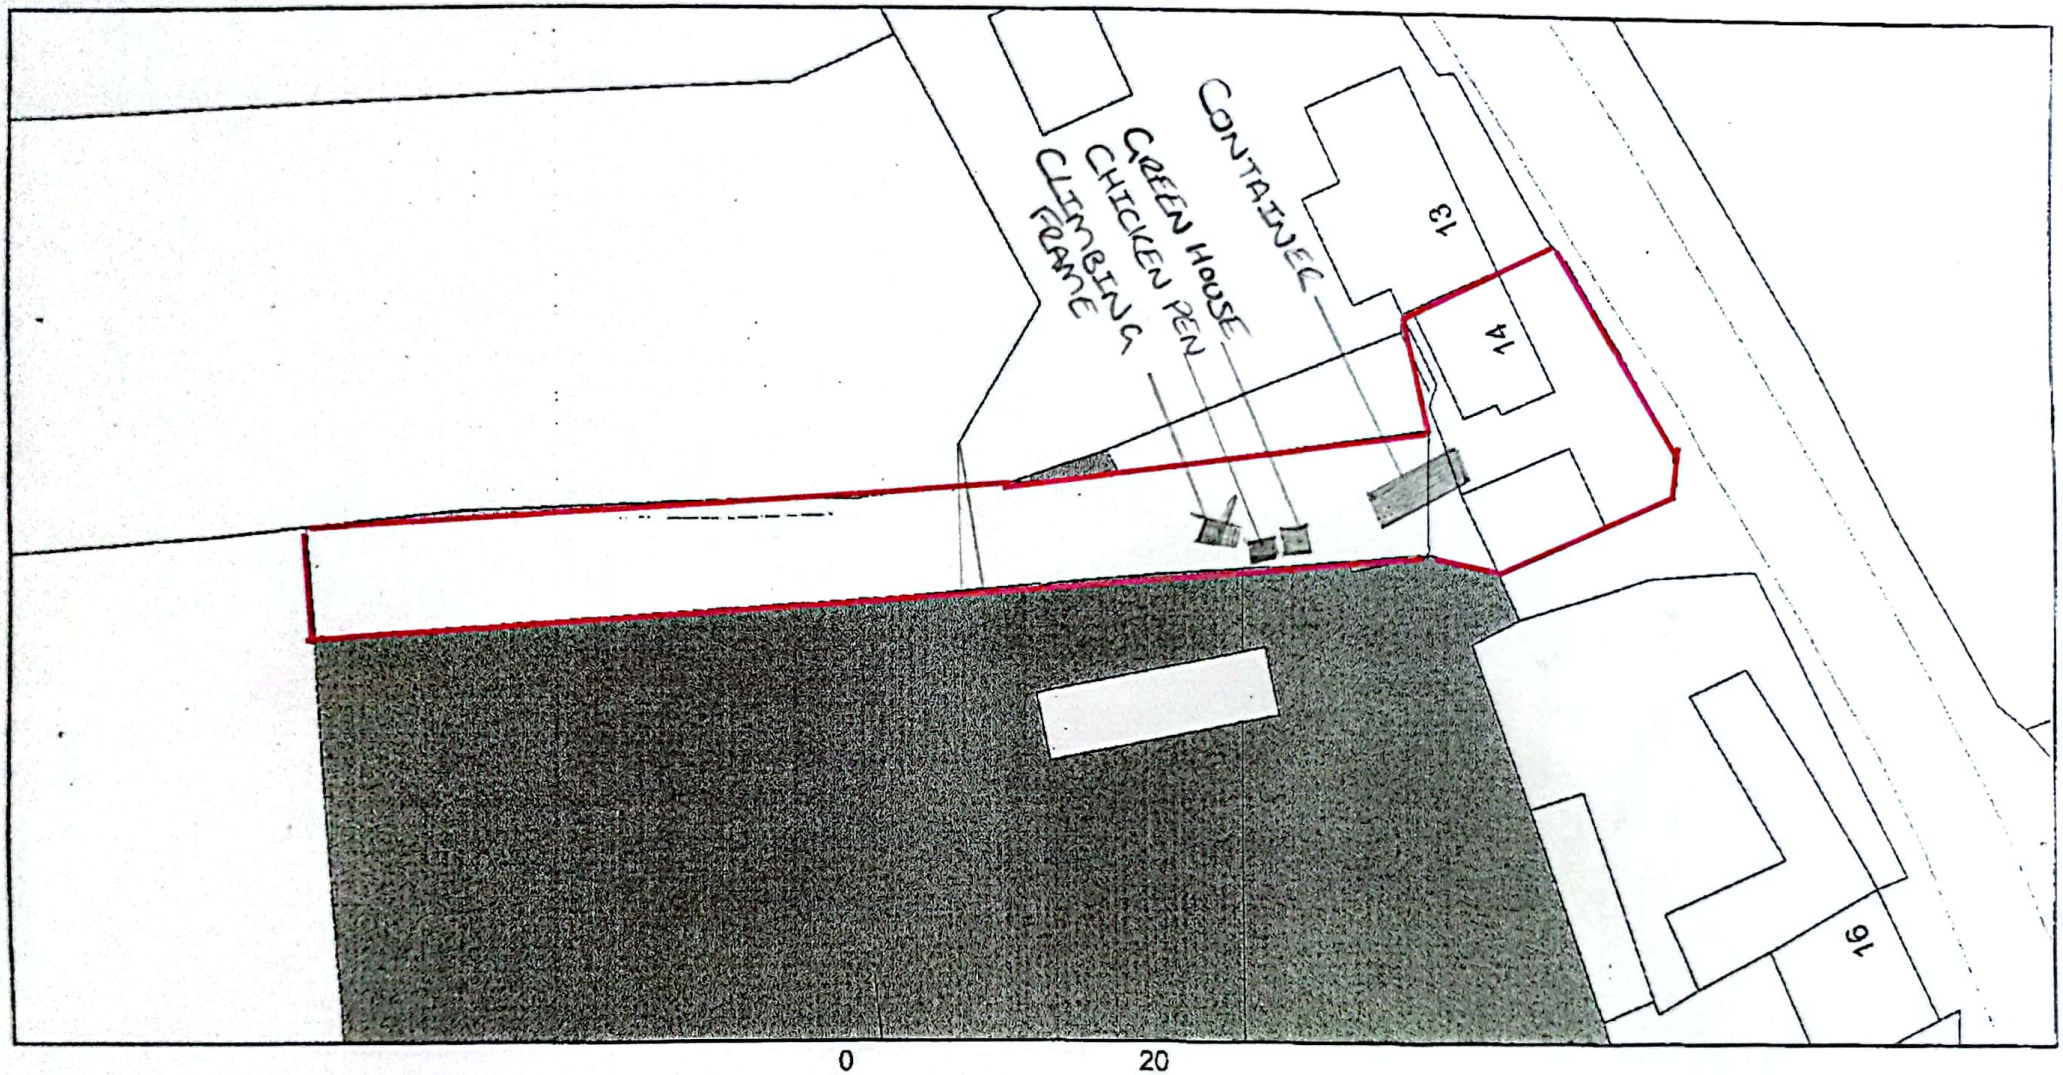

ReQuestaPlan

Plan Produced for: Rowan Gregg

Date Produced: 10 Jan 2023

Plan Reference Number: TQRQM23010182536852

Scale: 1:500 @ A4

© Crown copyright and database rights 2021 OS 100042766