PROJECT STATUS

PLANNING

WITTS-WOOD DESIGN

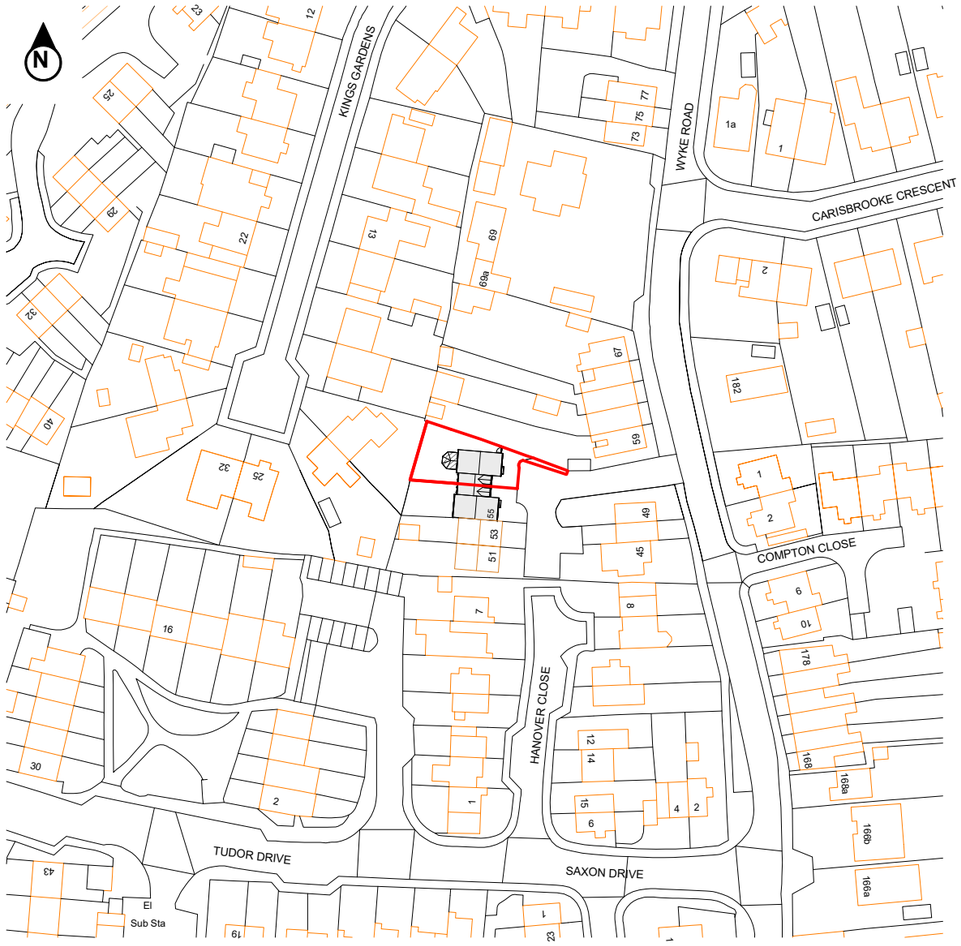

18/10/2023 19:47:22

0m	Scale 1:50	4m
0m	Scale 1:100	8m
0m	Scale 1:200	16m
0m	Scale 1:500	40m
0m	Scale 1:1250	100m
0m	Scale 1:2500	200m

CLIENT
CRAIG HAYDEN

PROJECT
57 WYKE RD, TROWBRIDGE

LOCATION PLAN 1-1250

SHEET SIZE
A3

DRAWING NUMBER
035-100

REVISION