PROJECT STATUS
PLANNING

WITTS-WOOD DESIGN

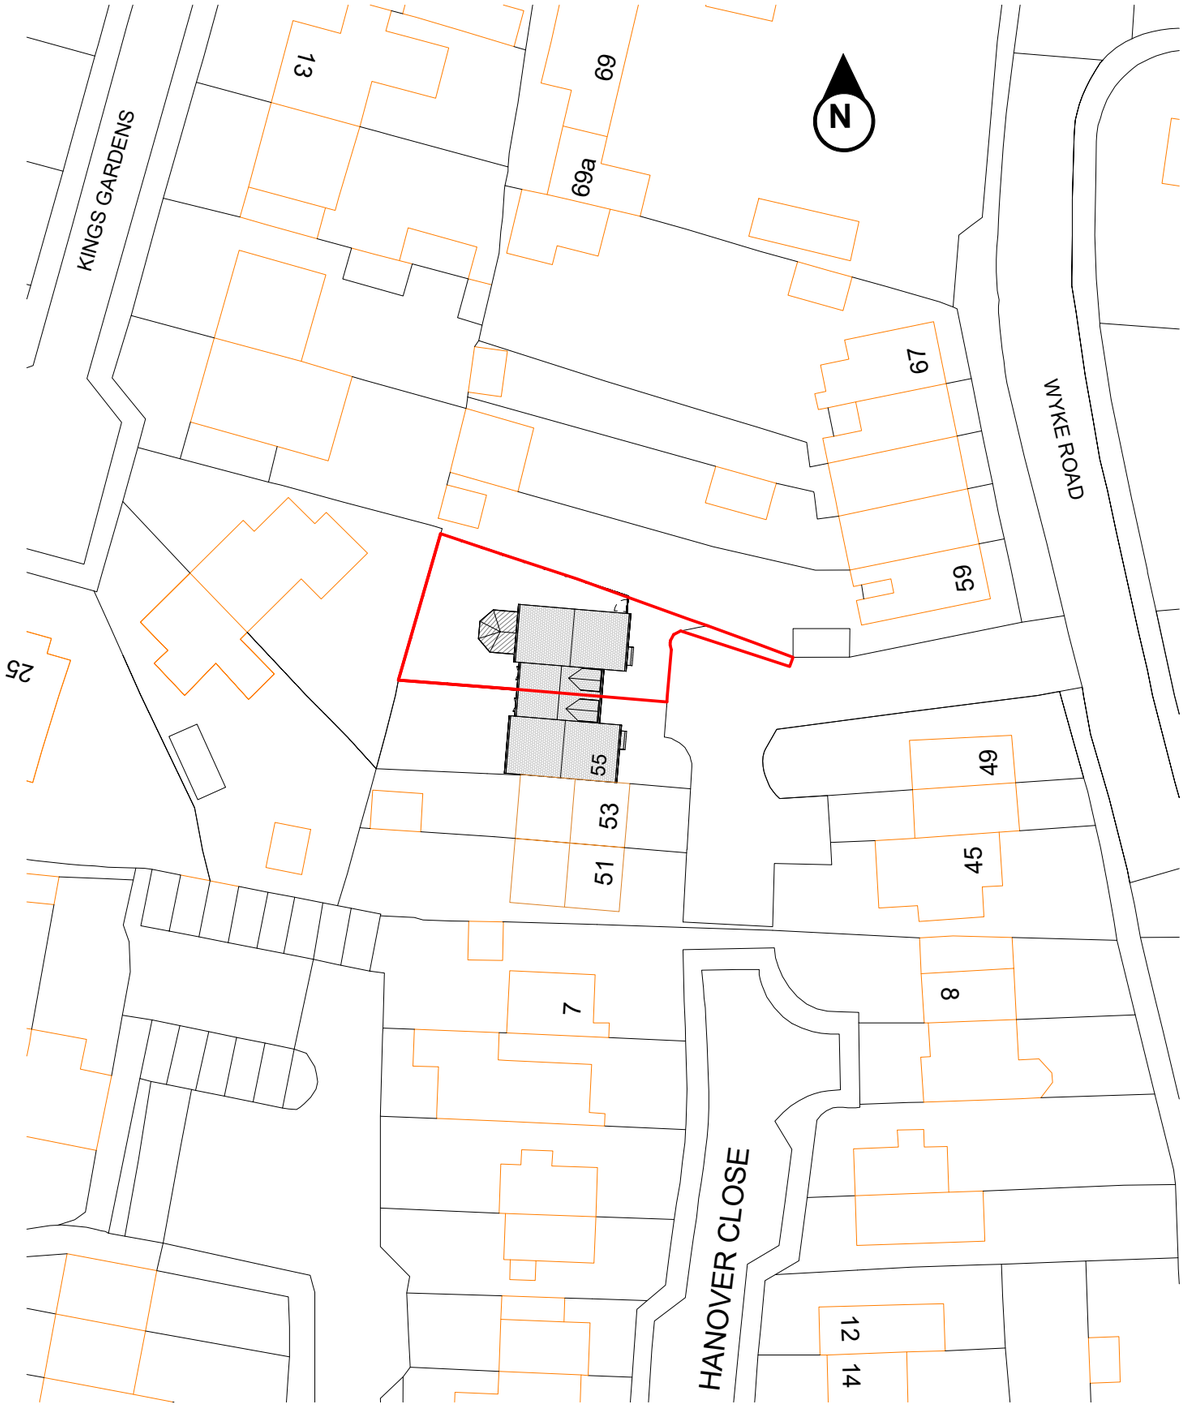

EXISTING SITE LAYOUT

1:500 @ A3

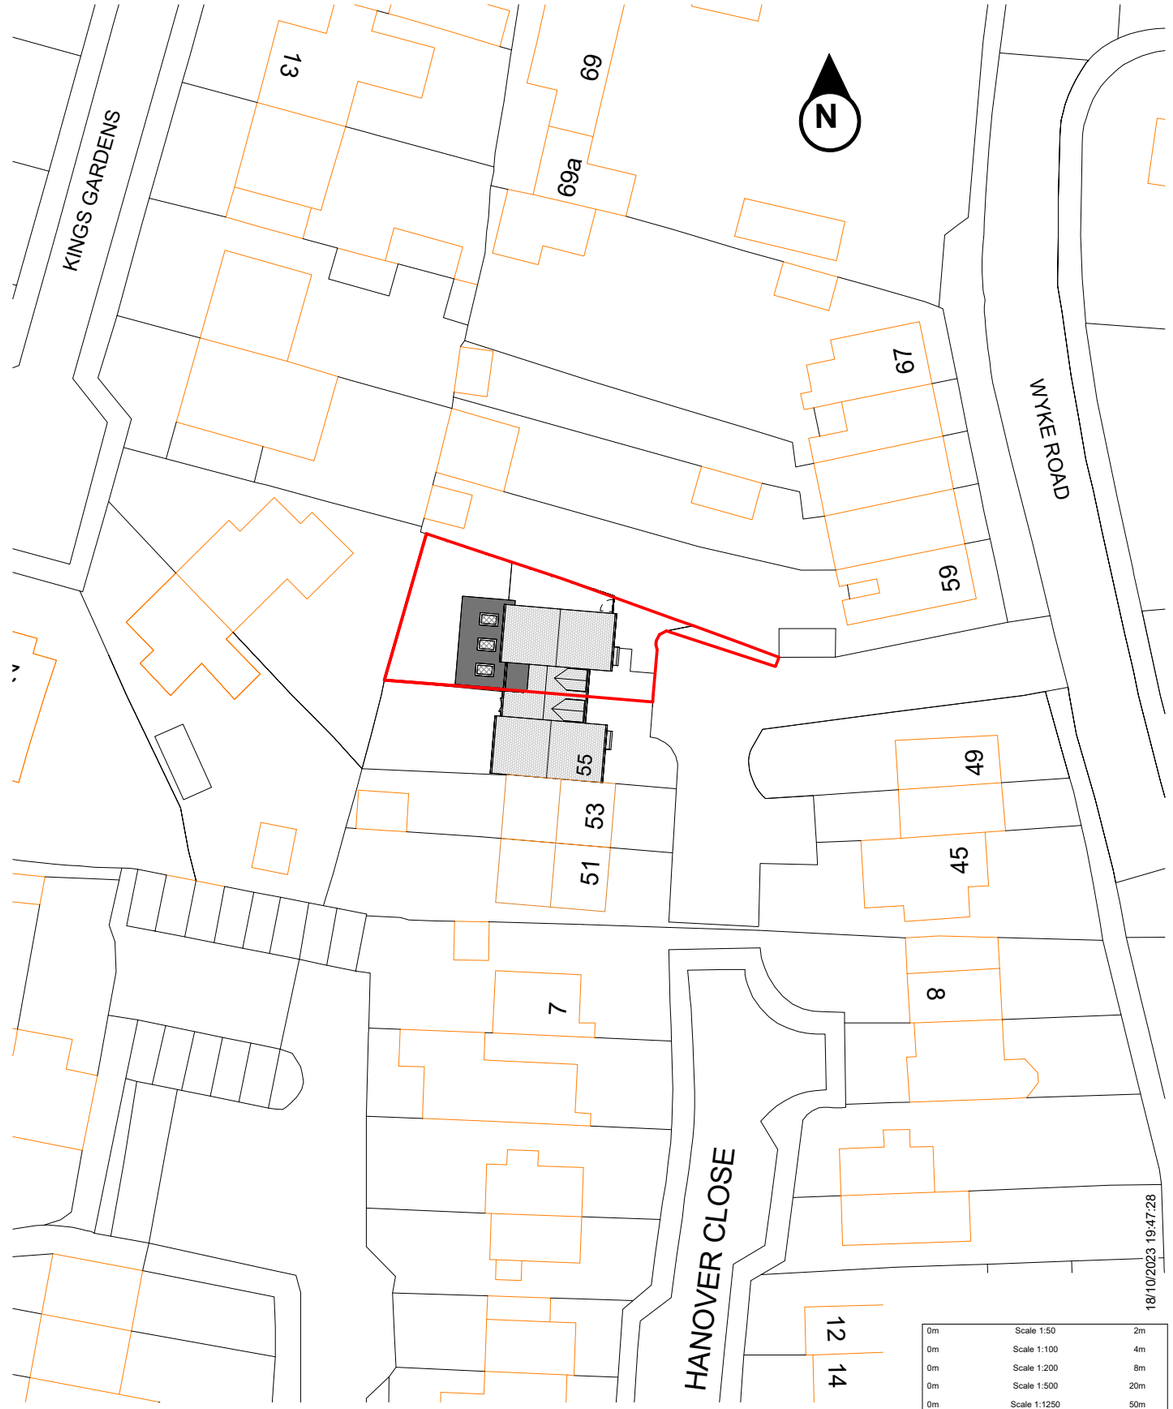

PROPOSED SITE LAYOUT

1:500 @ A3

CLIENT	PROJECT		SHEET SIZE	DRAWING NUMBER	REVISION
CRAIG HAYDEN	57 WYKE RD, TROWBRIDGE	EXISTING & PROPOSED SITE LAYOUT	A3	035-101	