
PROPOSED DDA ACCESS

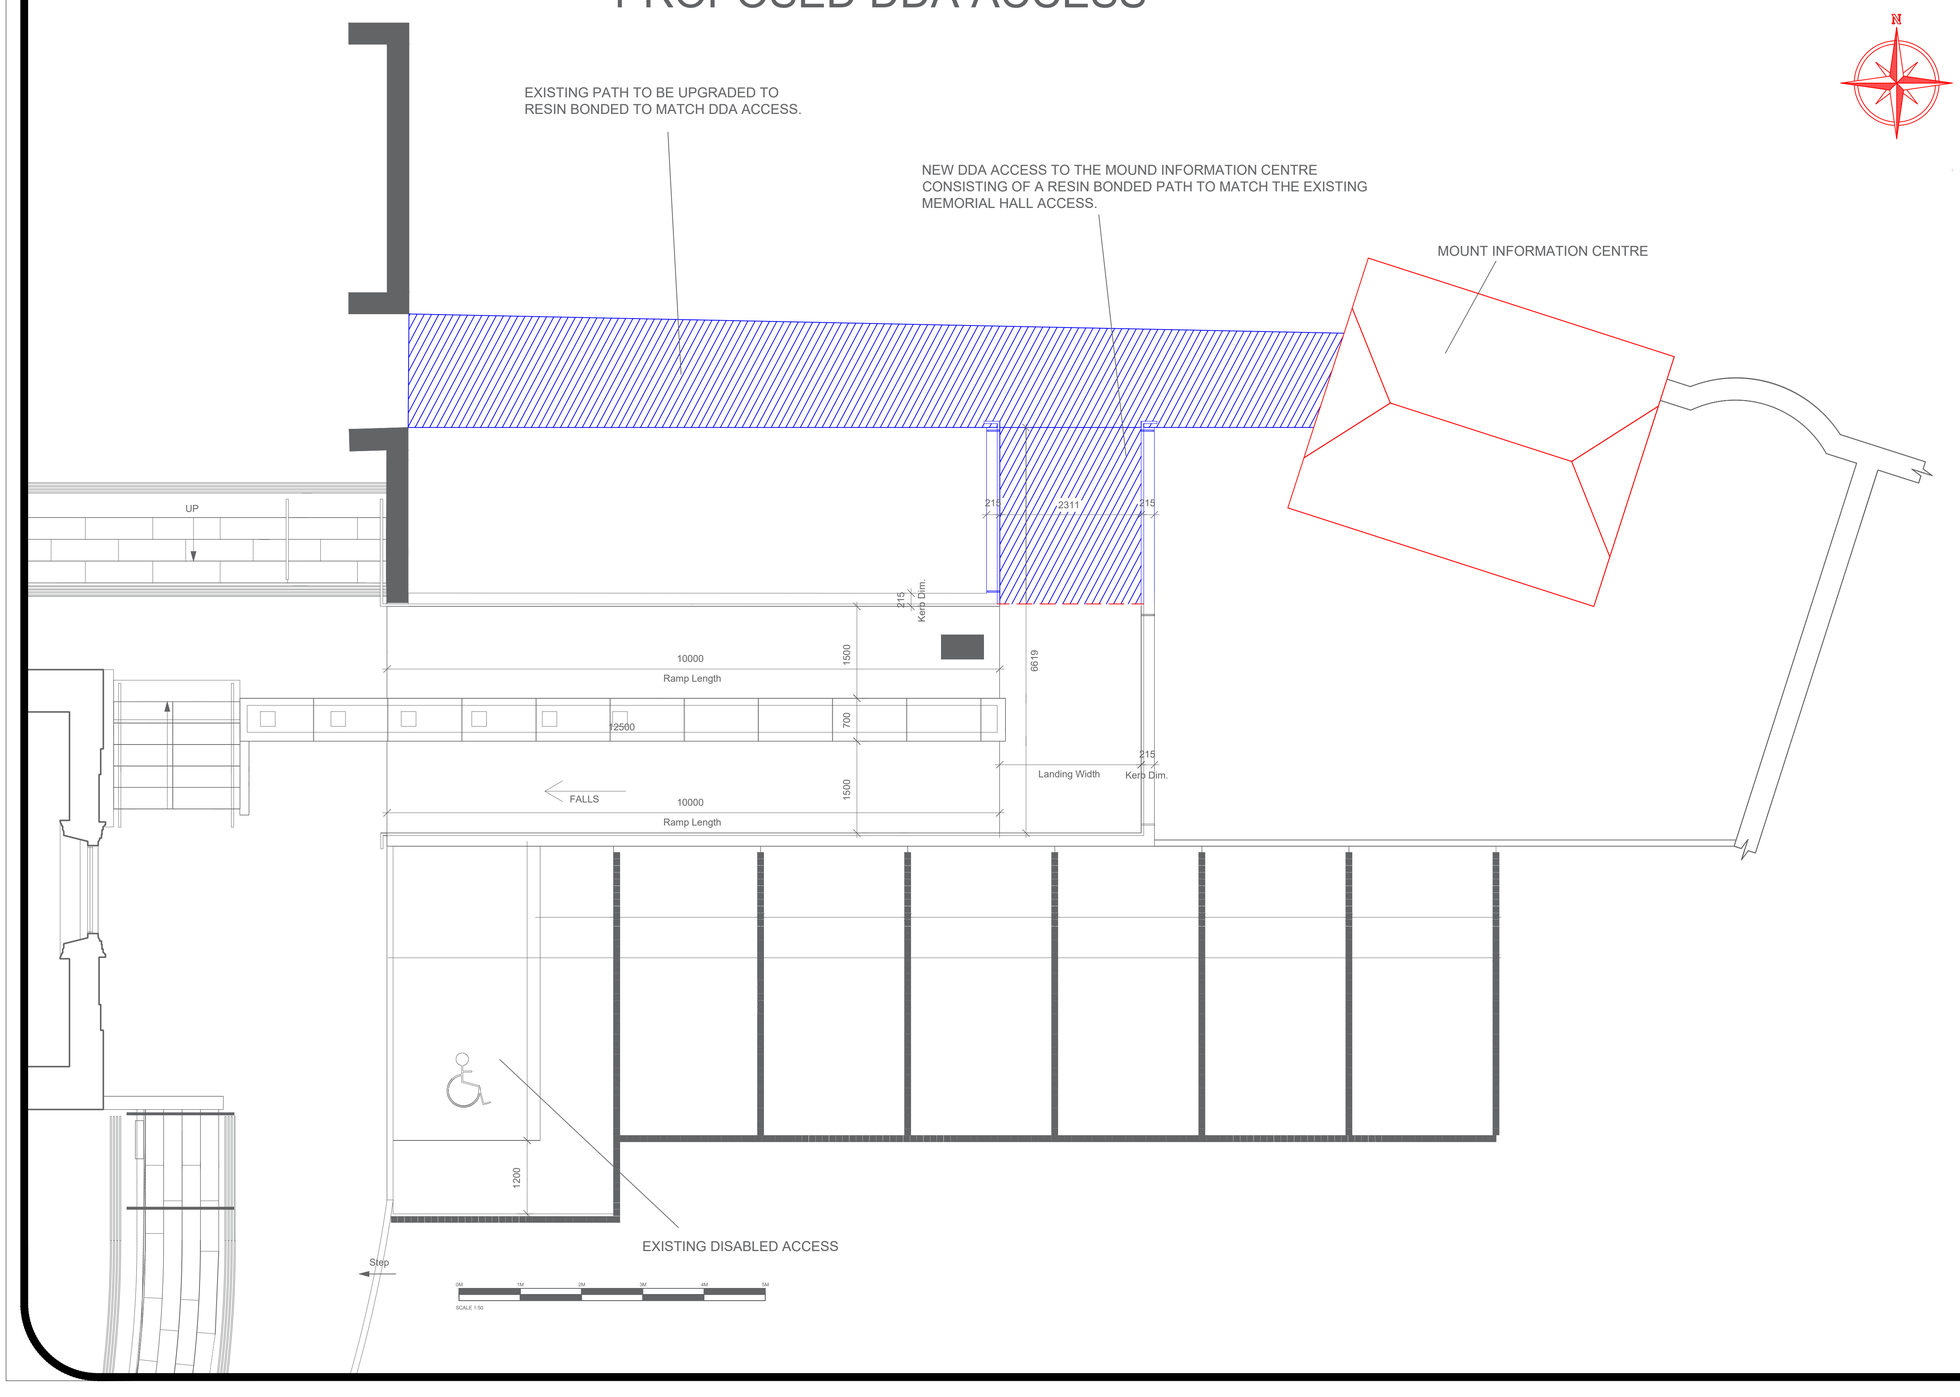

General Notes

No.	Revision/Issue	Date

MARLBOROUGH COLLEGE

Estates Department
Barton Farm
College Fields
Marlborough
Wiltshire SN8 1PA Tel:- 01672892200

Project Name and Address

MOUND INFORMATION CENTRE PROPOSED DDA PLAN

Project	Sheet
MOUND CENTRE	MIC/PDDA/01
Date: 21/09/2023	
Scale: 1:50	