Land Registry
Official copy of title plan

Title number **WT268642**
Ordnance Survey map reference **ST8272NW**
Scale **1:1250** enlarged from 1:2500
Administrative area **Wiltshire: North Wiltshire**

7 HILLCREST

© Crown Copyright. Produced by Land Registry. Reproduction in whole or in part is prohibited without the prior written permission of Ordnance Survey. Licence Number 100026316.

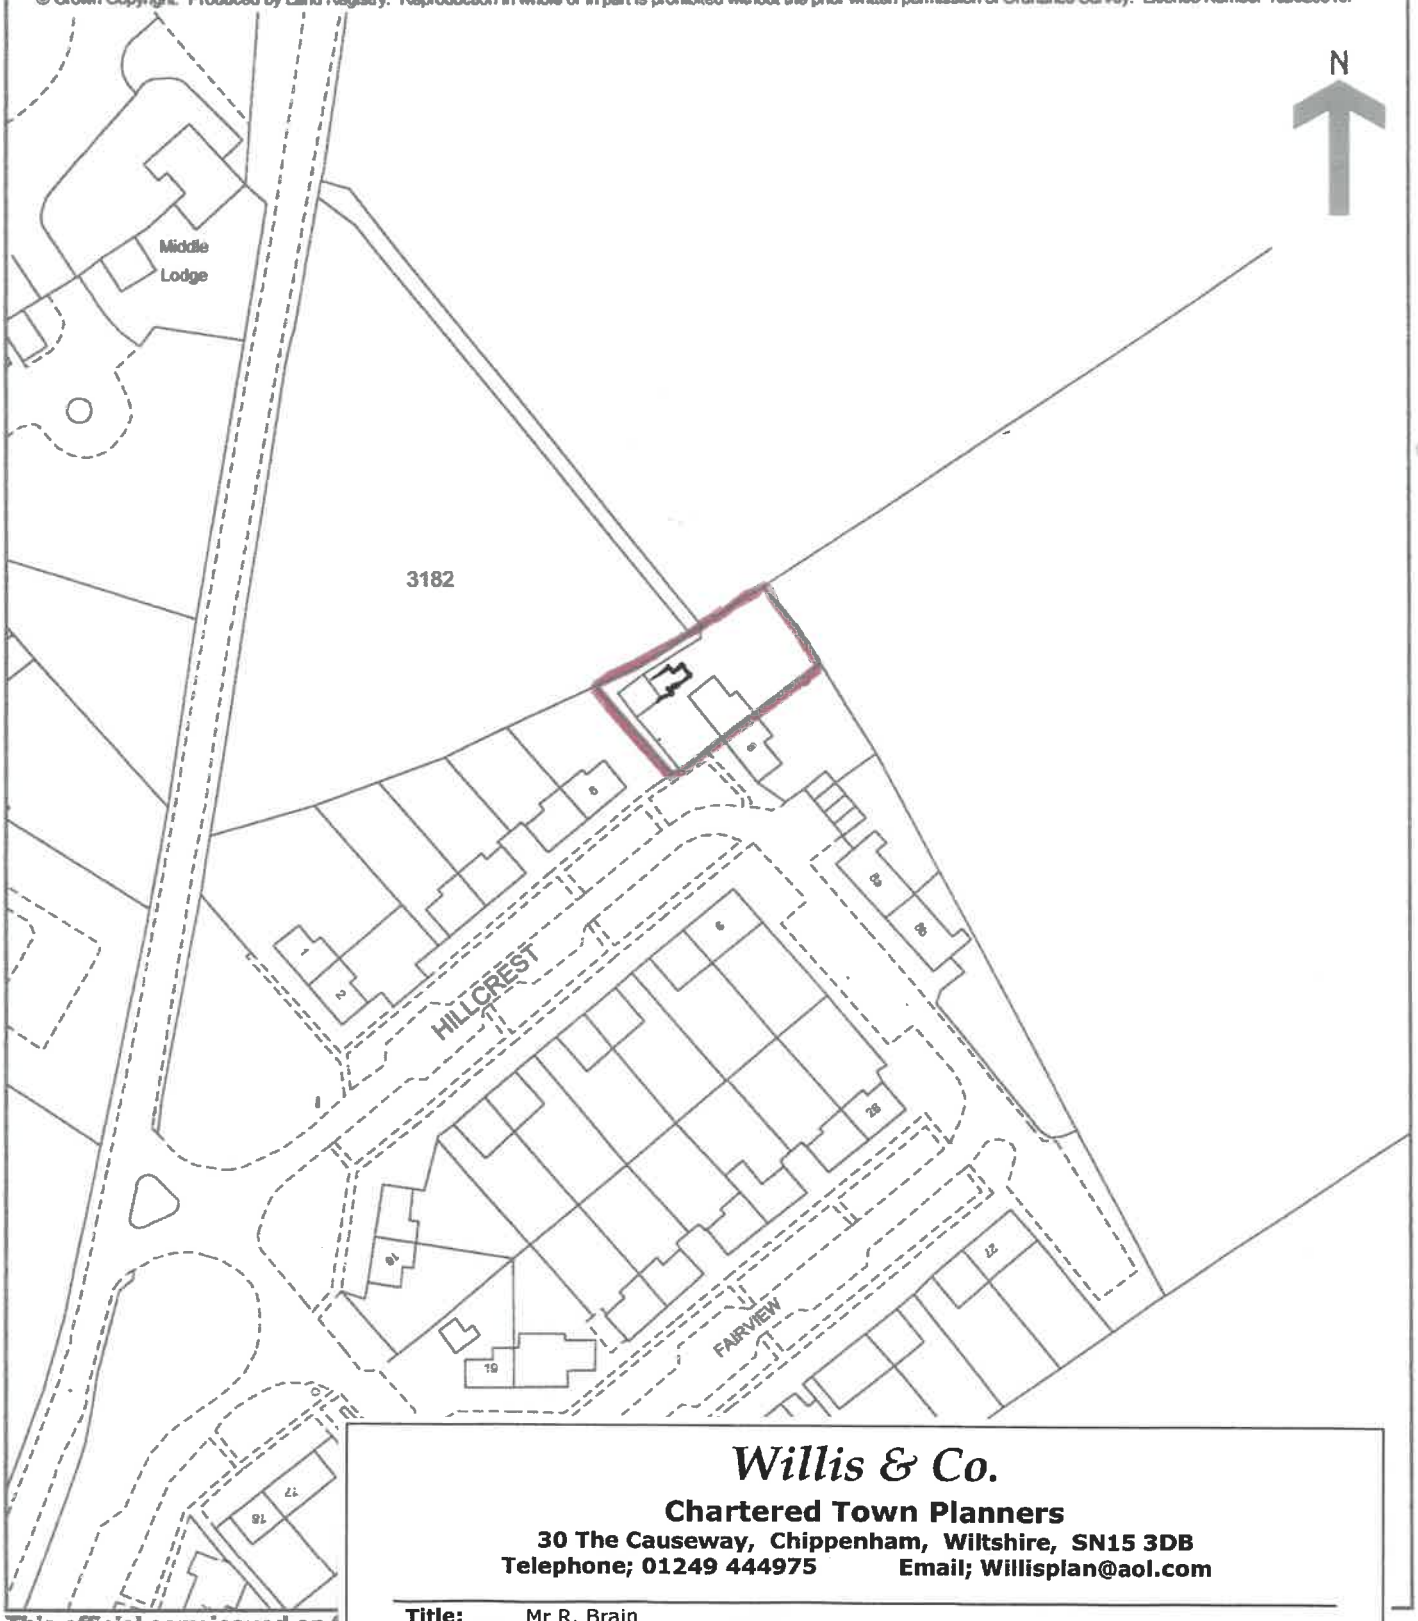

This official copy issued on
admissible in evidence to the
This title plan shows the gene
Measurements scaled from th
Registry Public Guide 19 - Tit
This title is dealt with by Lan

Willis & Co.
Chartered Town Planners
30 The Causeway, Chippenham, Wiltshire, SN15 3DB
Telephone; 01249 444975 **Email; Willisplan@aol.com**

Title; Mr R. Brain
The Annexe, 7 Hillcrest, Thickwood Estate, Colerne, Chippenham, SN14 8BP
Location Plan

Scale; 1:1250 @ A4 **Date;** October 2023 **Plan No;** 0910/01

Copyright. Do not reproduce, in whole or part, without express consent.
Reproduced from the Ordnance Survey map with the permission of HMSO, Licence No. AL 51841A/0001