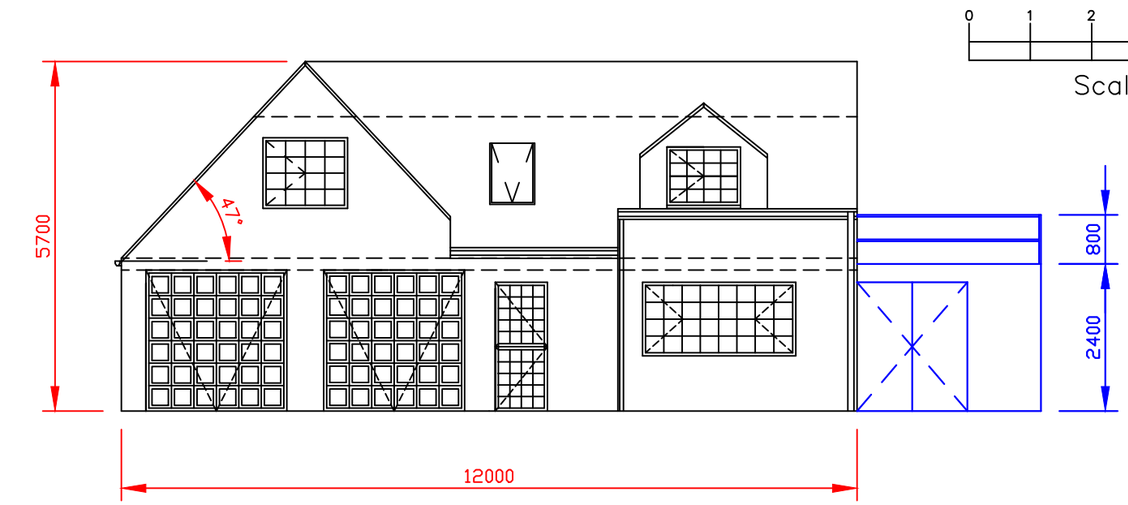


FRONT ELEVATION
Scale 1:100

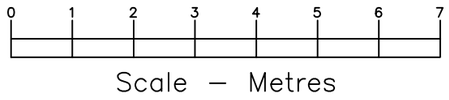


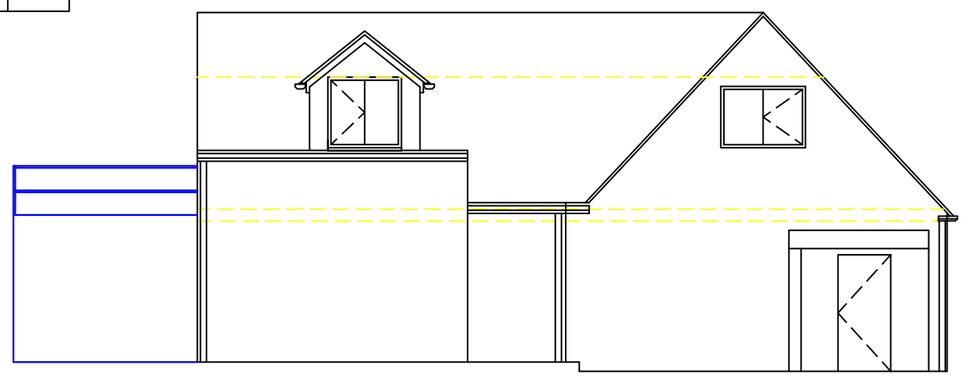

REAR ELEVATION
Scale 1:100

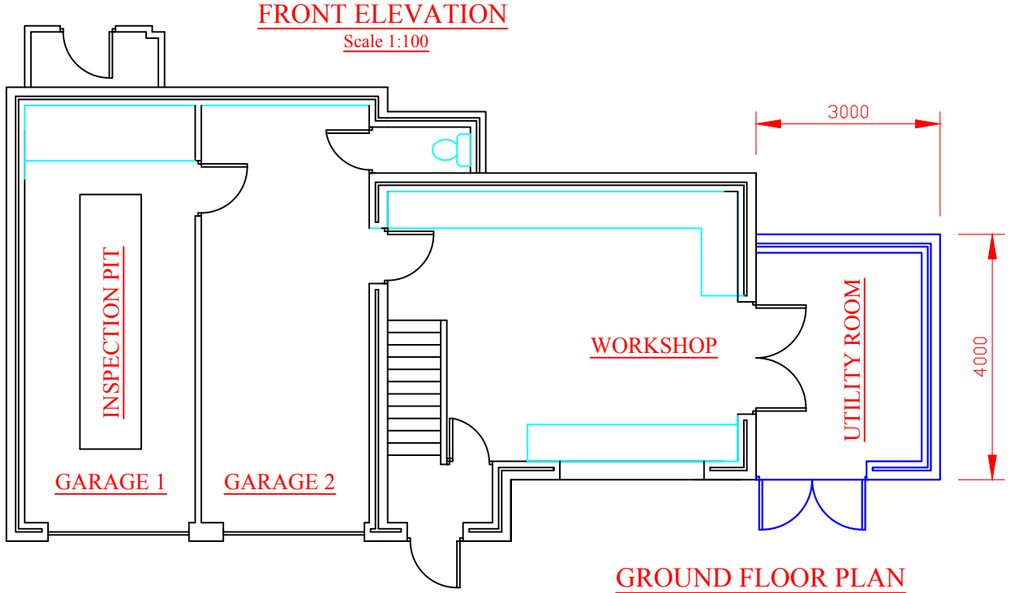


GROUND FLOOR PLAN
Scale 1:100

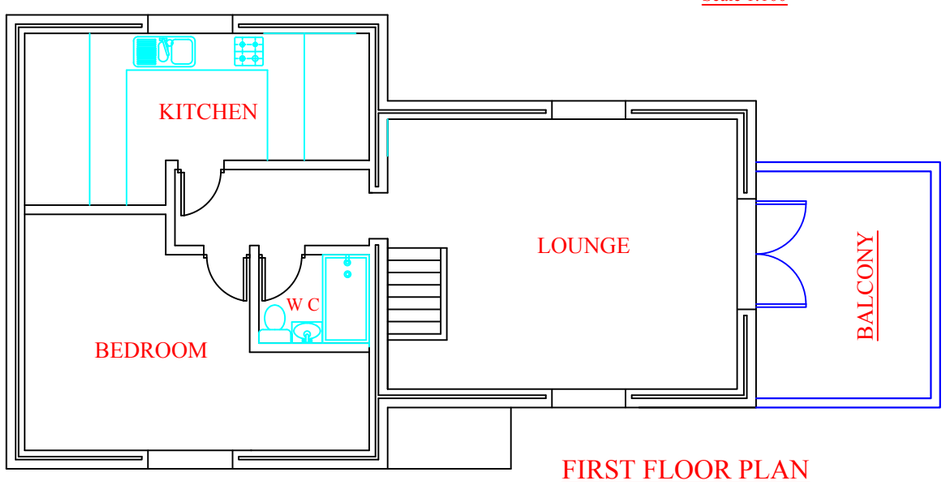


FIRST FLOOR PLAN

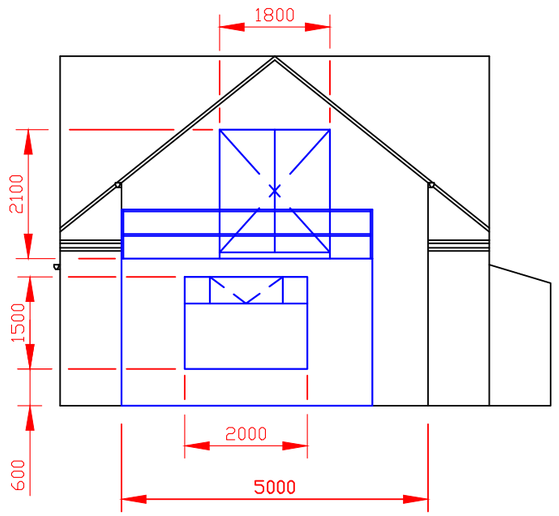


EAST ELEVATION
Scale 1:100

Brick - London Brick Co. Heren light
Roof tile - Brosley Dun. Red
Windows - White UPVC
All to match existing
UNLESS OTHERWISE STATED

ALL DIMENSIONS IN MILLIMETRES
UNLESS OTHERWISE STATED

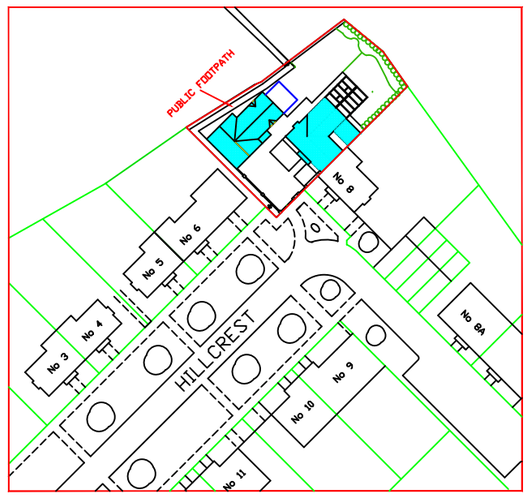


O.S. SHEET No. ST87SW
GRID REFERENCE 824728
COPY RIGHT RESERVED

NORTH

| | |
|---|---|
| DRAWN:- | Robert Brain |
| DATE:- | Aug 2021 |
| SCALE:- | 1:100 & 1:1000 - A3 |
| TITLE:- | Proposed Utility Room (in Blue) |