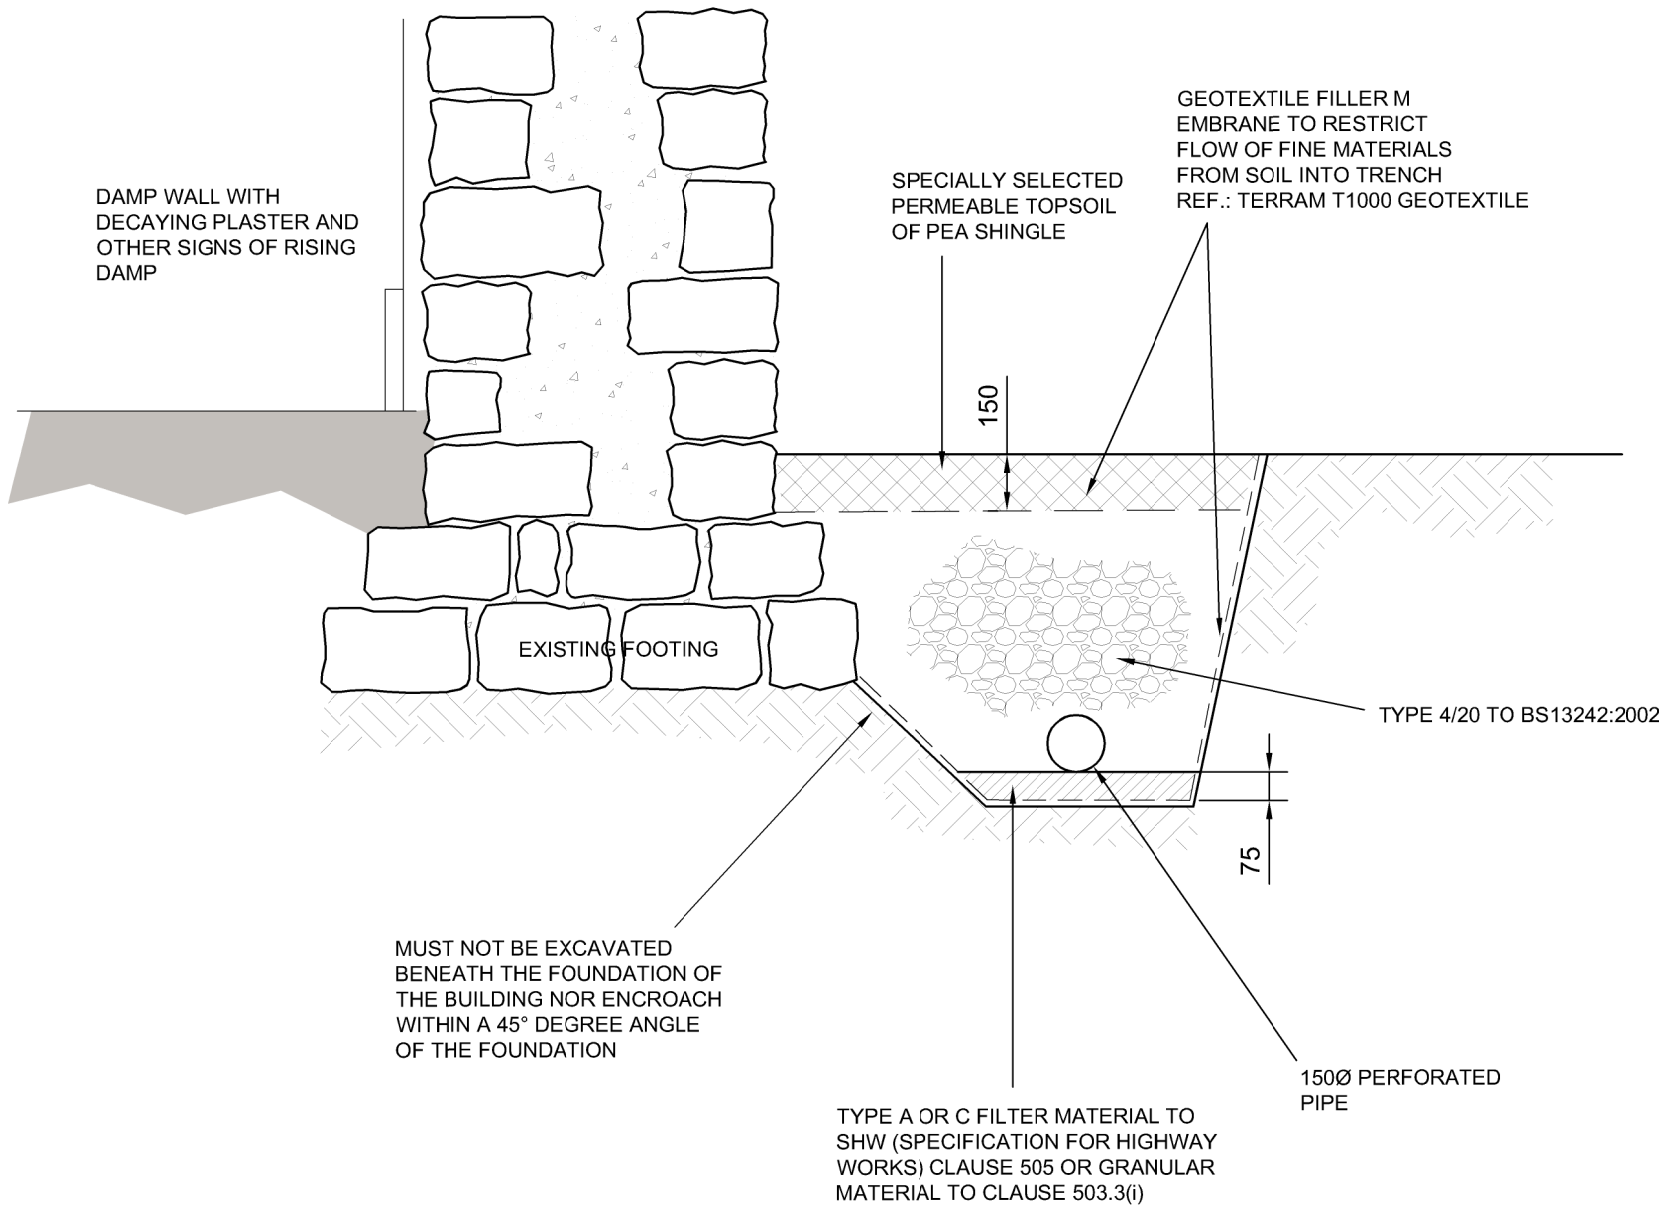


FRENCH DRAIN

1:20

Scale Bar - 1:20 0 0.2 0.4 0.6 0.8 1.0m

SFK consulting
2nd floor, Trinity House
123 Winchester Road, Chandler's Ford
Eastleigh SO53 2DR
Tel: 023 8251 6962

Project Title: ROCK ARCH COTTAGE, STOURHEAD			Project No: 22134
Dwg Title: FRENCH DRAIN TYPICAL DETAIL		Dwg No: 22134.14	
Drawn: LK / RS	Date: Oct 2023	Scale: 1 : 20 @ A3	Rev: -