
rock arch cottage, plans & elevations 09.1995.jpg

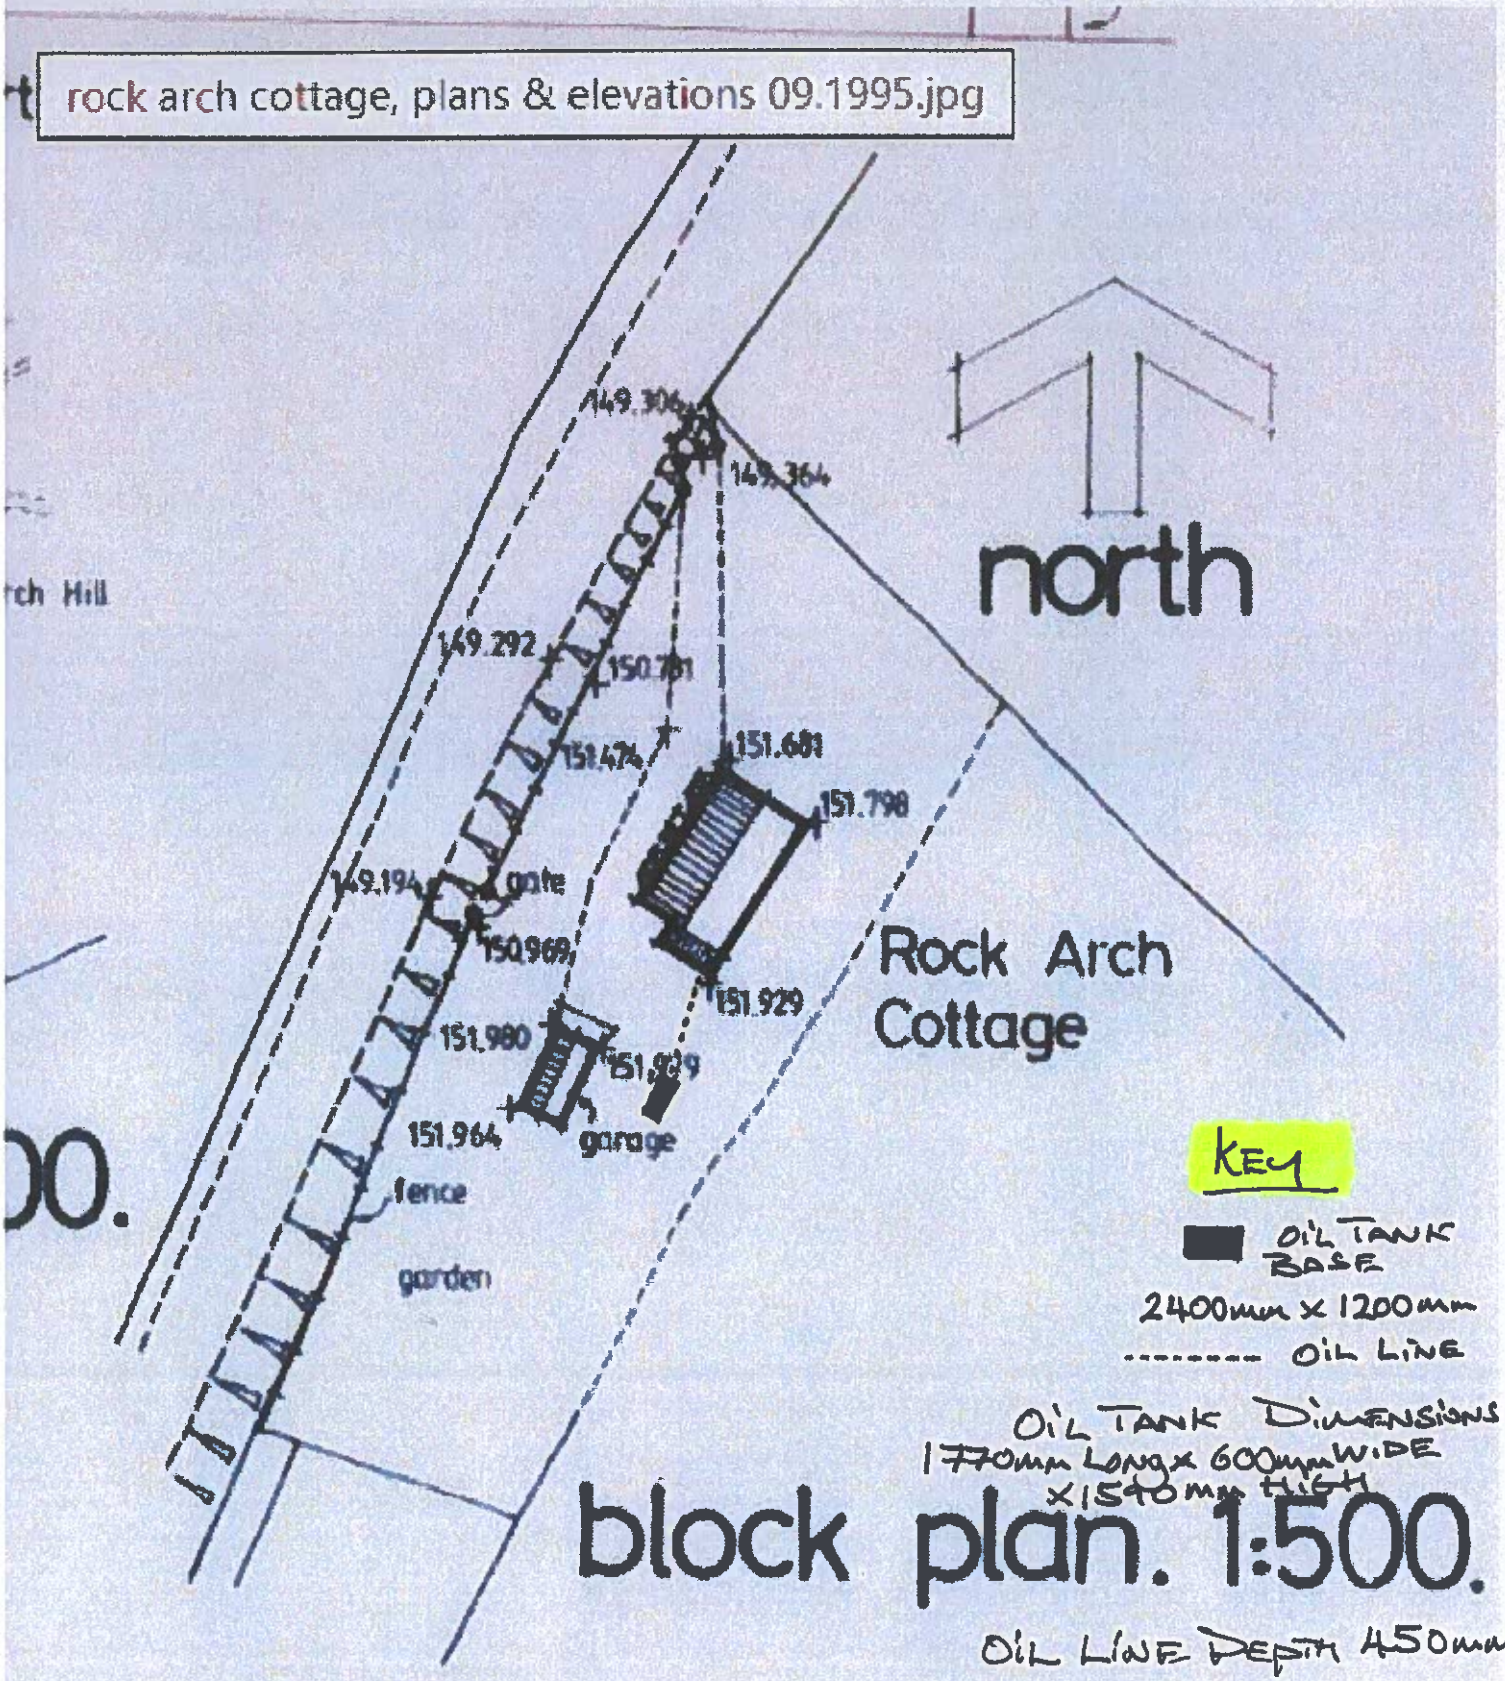

0 ridge
rafters at 350 centres