Small garden office

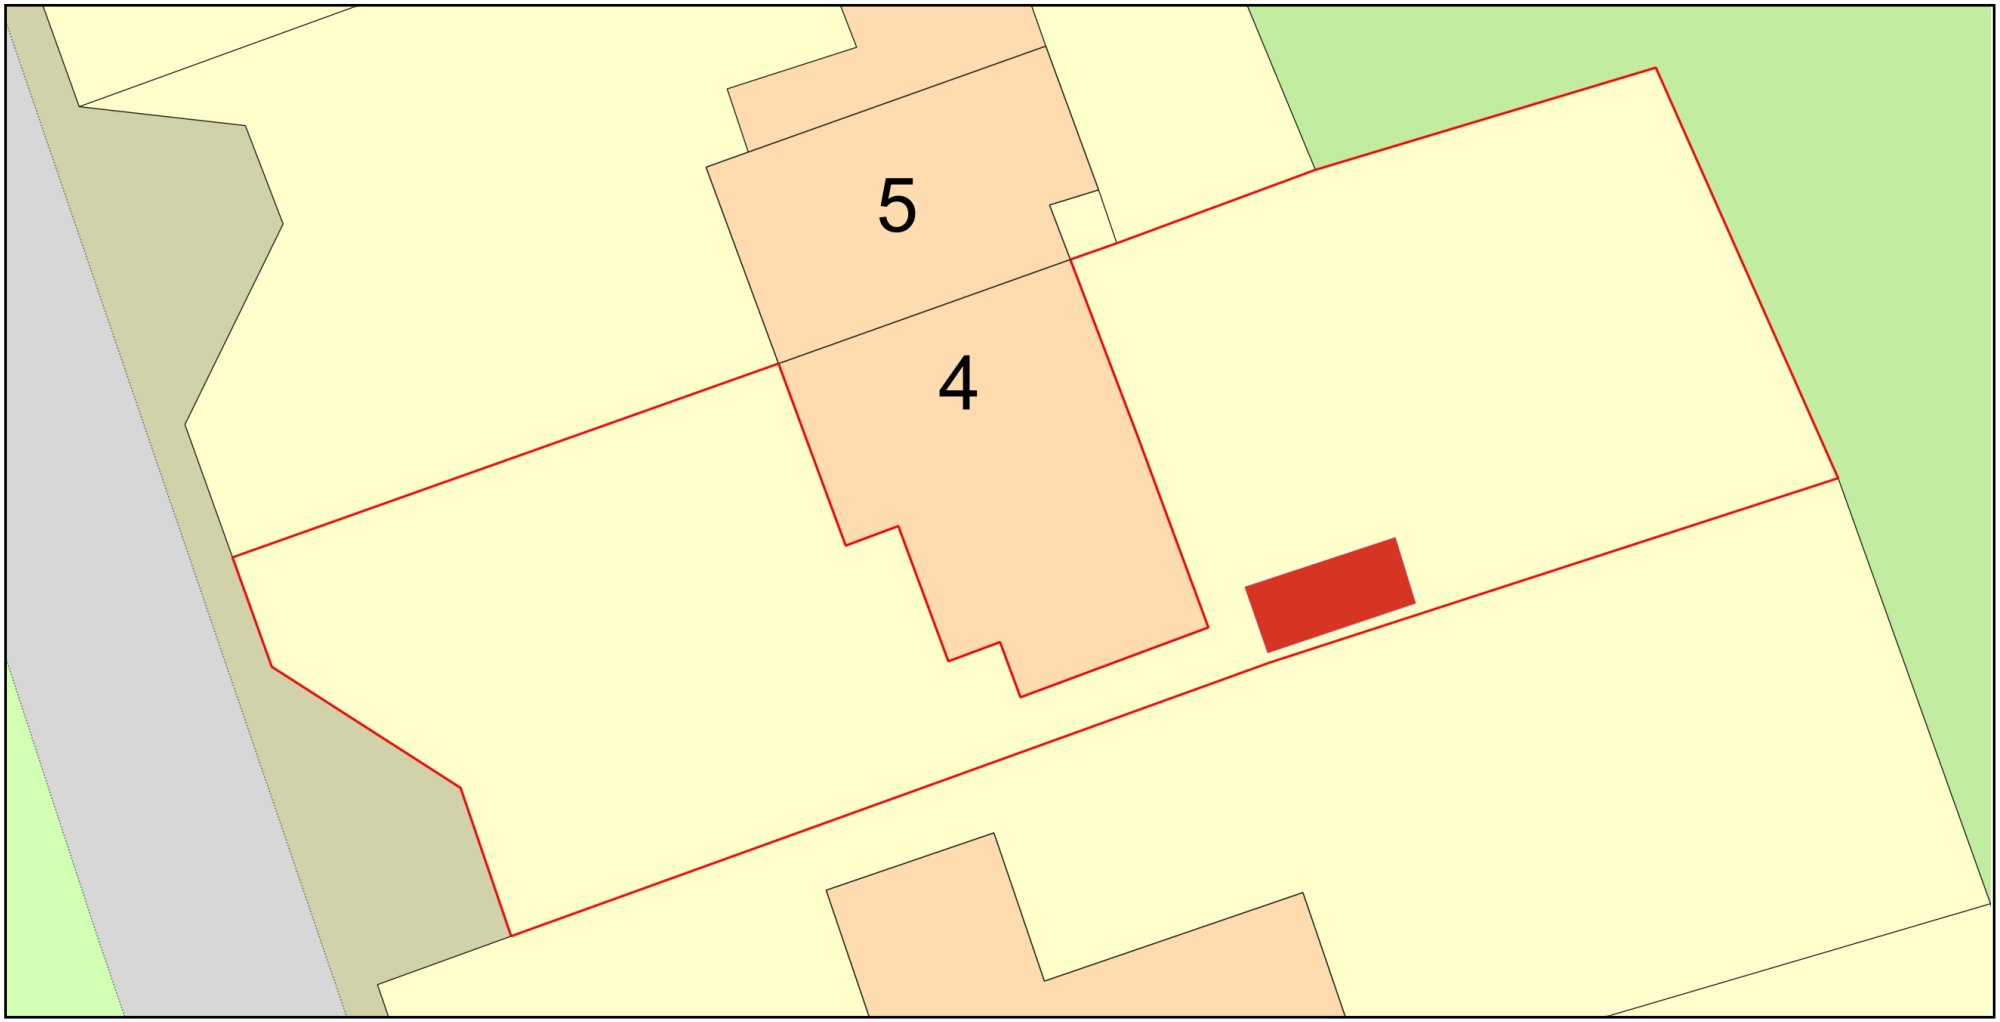

ReQuestaPlan

Plan Produced for: Planning approval

Date Produced: 26 Oct 2023

Plan Reference Number: TQRQM23299084153420

Scale: 1:200 @ A4

© Crown copyright and database rights 2023 OS 100042766