© This drawing is the copyright and may not be reproduced in part or in whole without prior written permission

Notes

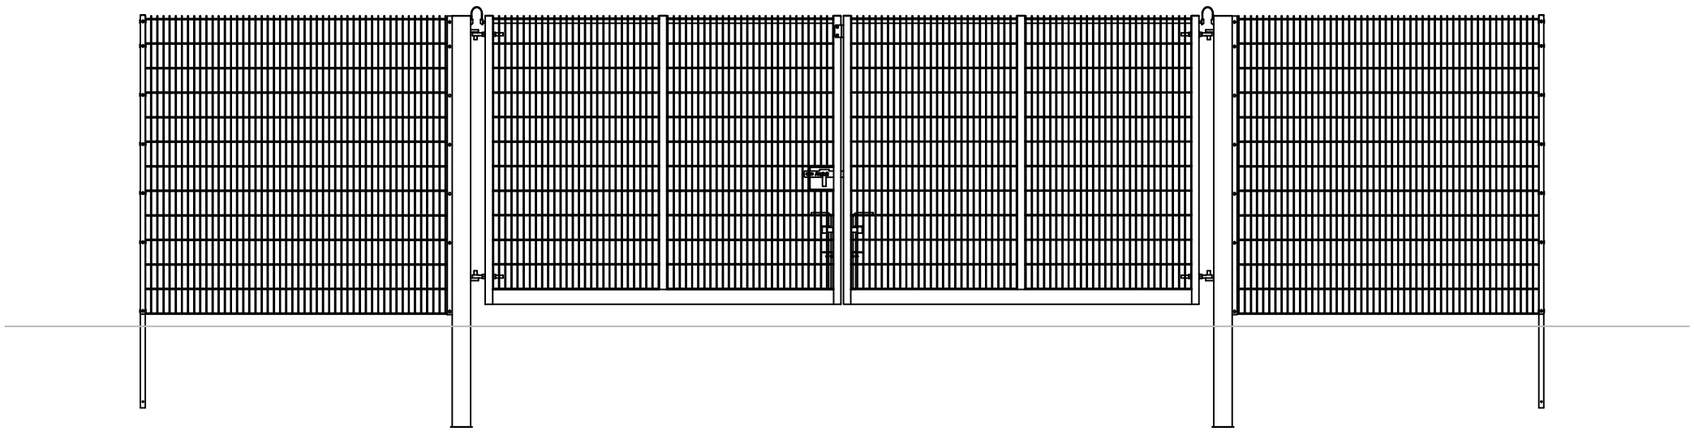

Double Gate & Fence Elevation

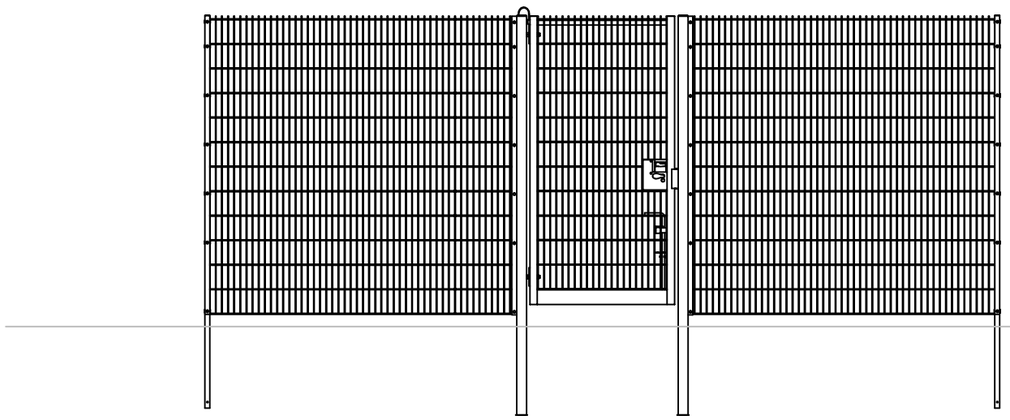

Single Gate & Fence Elevation

SCALE BAR 1:50

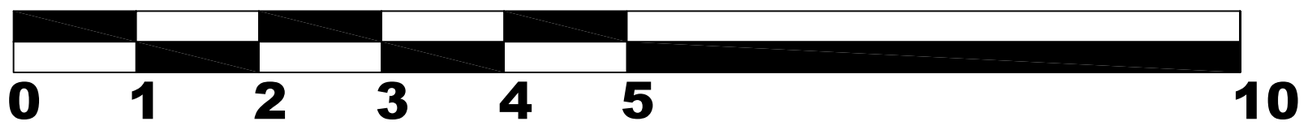

Revision	Description	Date	Drawn

Client: Dyson

Project: Hullavington H89, H90 & H180

Drawing: Security Fence & Gate Details

Scale: 1:50 @ A3 Drawn by: AJH

Date: Oct 23 Checked by: PWH

Drawing Number: 2023/182/09 Revision: 00