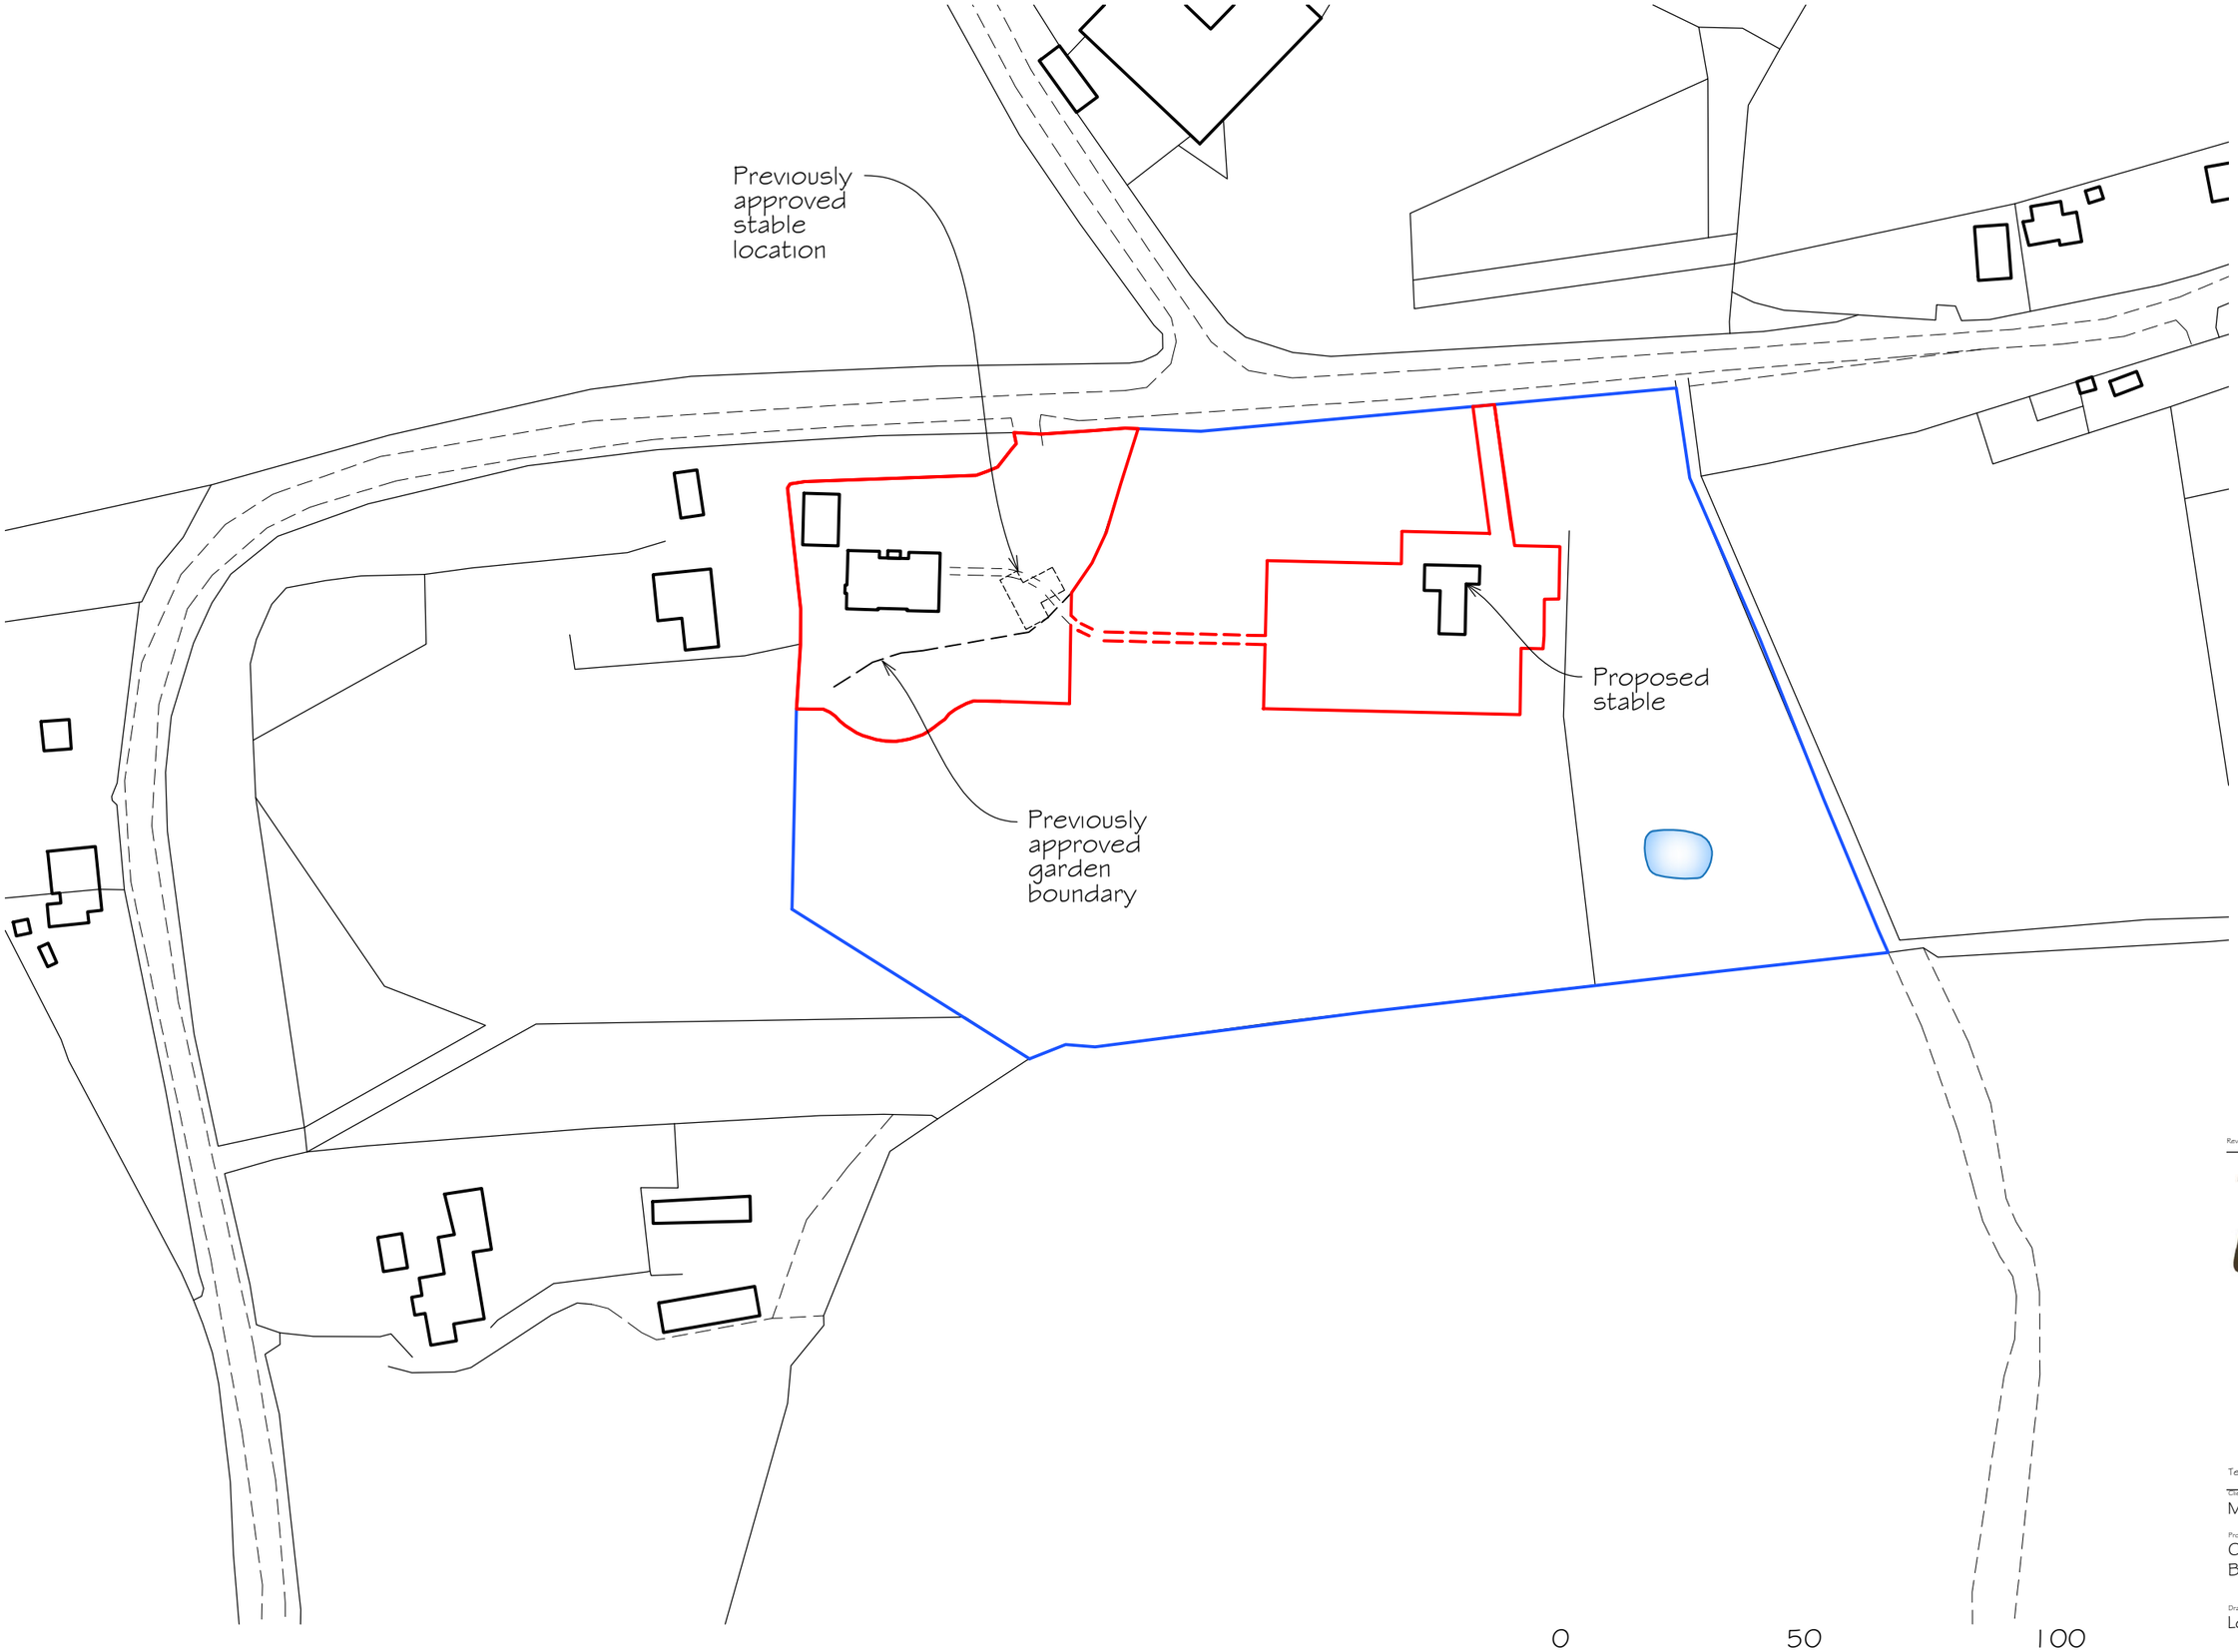


Rev Date Notes

lpc
TOWN AND COUNTRY PLANNING DEVELOPMENT CONSULTANTS
LPC (TRULL) LTD.,
TRULL, TETBURY, GLOUCESTERSHIRE GL8 8SQ
Tel: 01285 841433 email: admin@lpctrull.com

Client
Mr S Badhan

Project
Oaklands House, Wood Lane, Braydon, Wilts SN5 0AH

Drawing
Location Plan

Date: August 2023 Scale: 1:1250 @ A3

Drawing Number
LPC 4058 EX 101