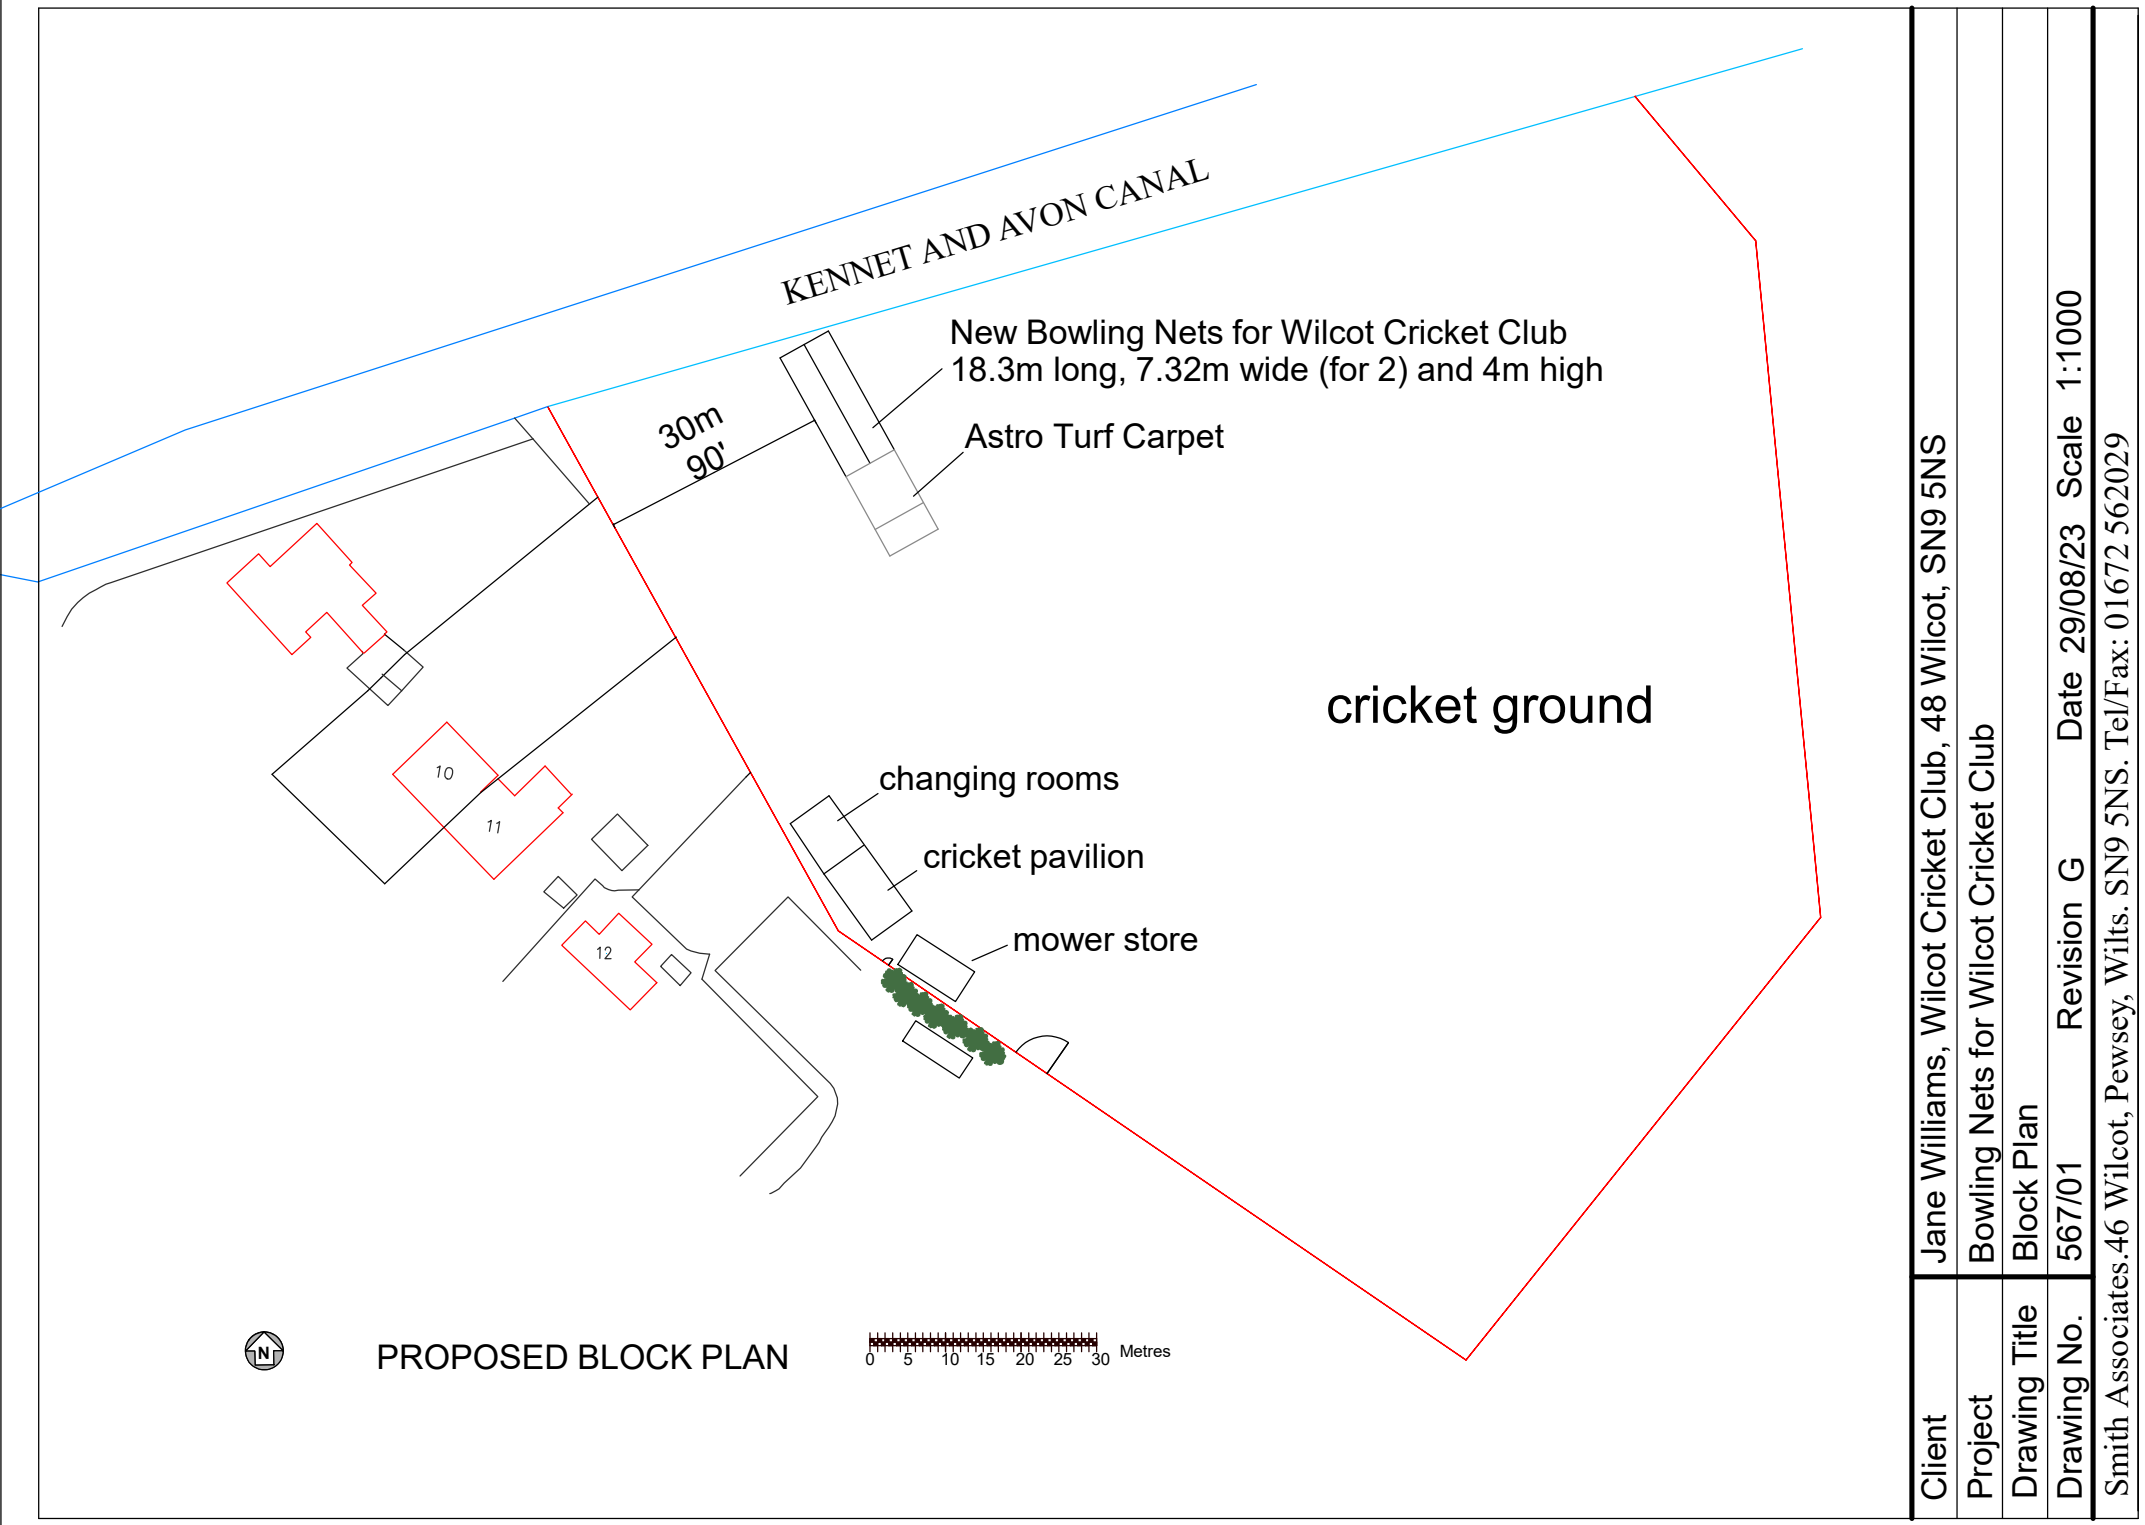

Client	Jane Williams, Wilcot Cricket Club, 48 Wilcot, SN9 5NS
Project	Bowling Nets for Wilcot Cricket Club
Drawing Title	Block Plan
Drawing No.	567/01 Revision G Date 29/08/23 Scale 1:1000

Smith Associates.46 Wilcot, Pewsey, Wilts. SN9 5NS. Tel/Fax: 01672 562029

A4