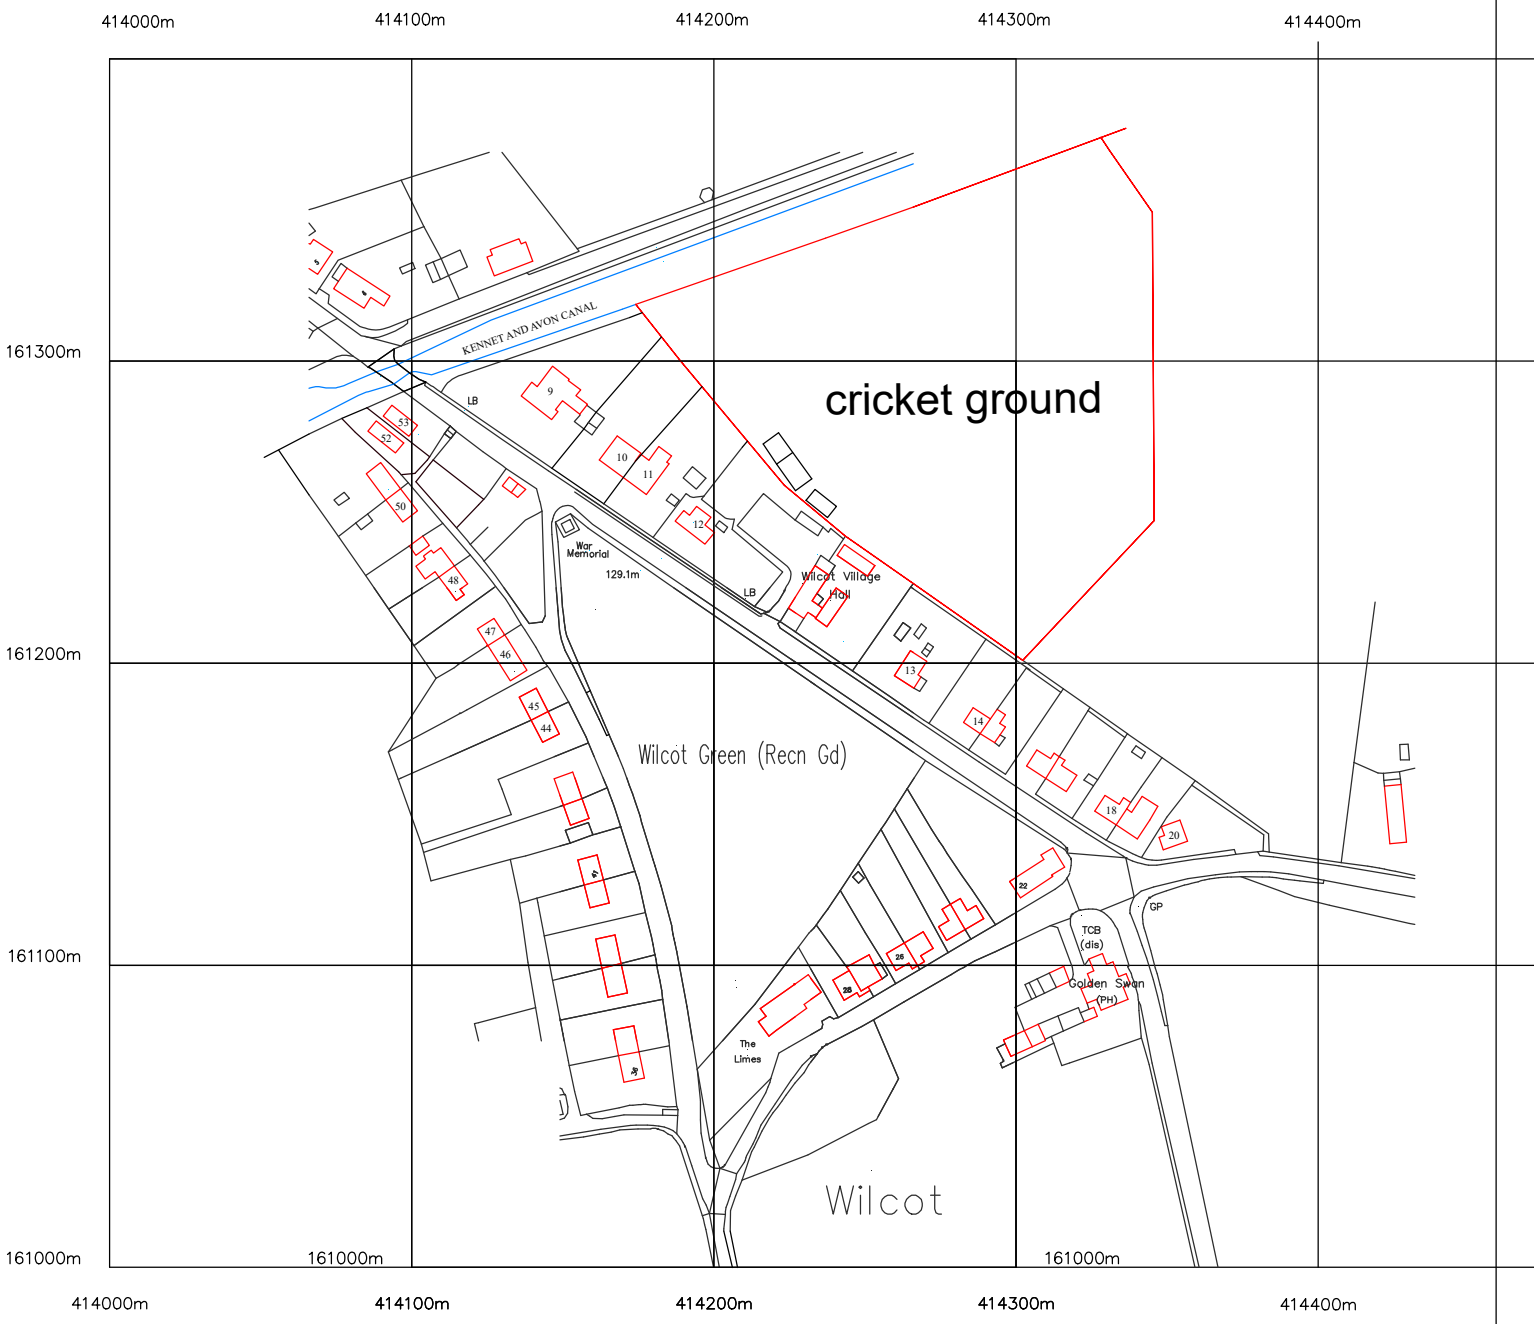

©Crown Copyright and database rights 2019 OS 100019980

0 10 20 30 40 50 60 70 80 90 100 metres

LOCATION PLAN 1:2500

N

Client	Jane Williams, Wilcot Cricket Club, 48 Wilcot, SN9 5NS
Project	Bowling Nets for Wilcot Cricket Club
Drawing Title	**Location Plan**
Drawing No.	567/02 Revision Date 02/09/23 Scale **1:2500**

Smith Associates.46 Wilcot, Pewsey, Wilts. SN9 5NS. Tel/Fax: 01672 562029

A4