Cross Section
Scale 1:1

D System NG Ultra

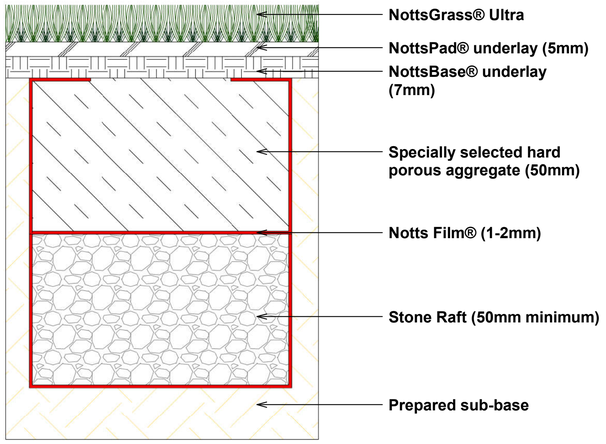

Envelope System NG Ultra

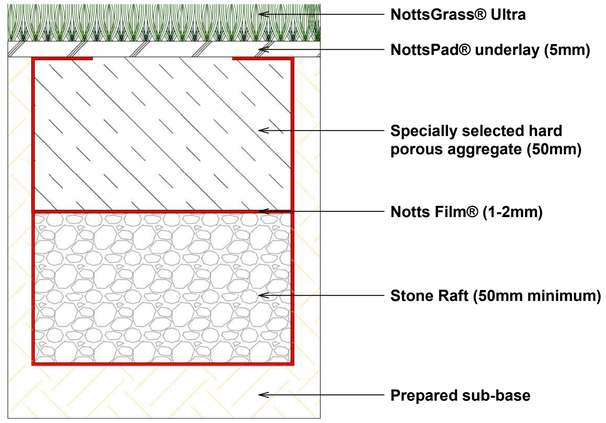

Layout Plan
Scale 1:50

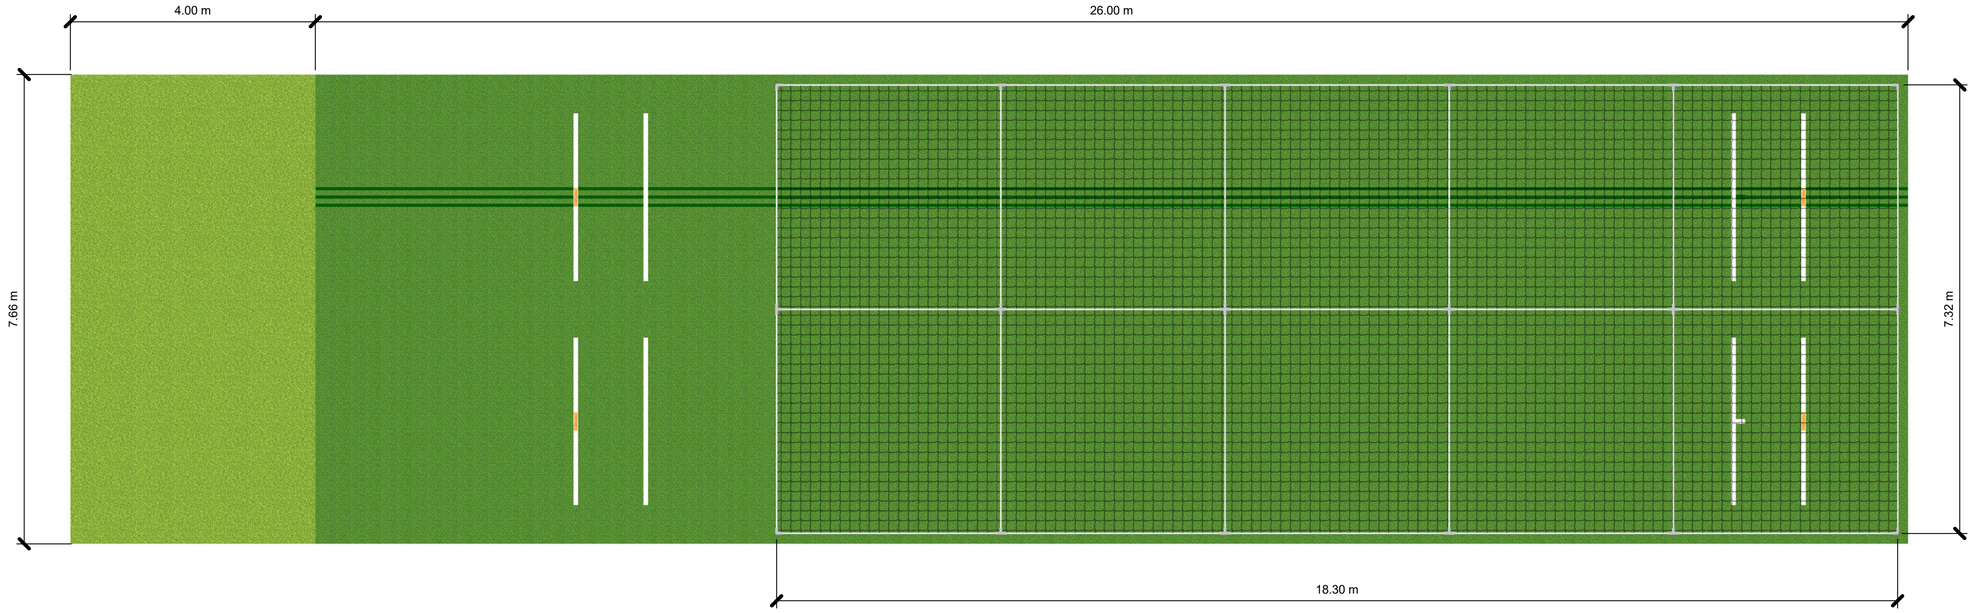

Cage Elevations
Scale 1:50

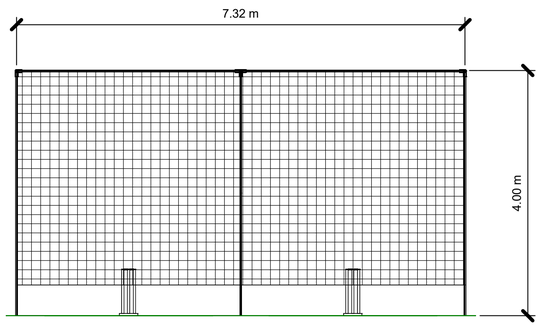

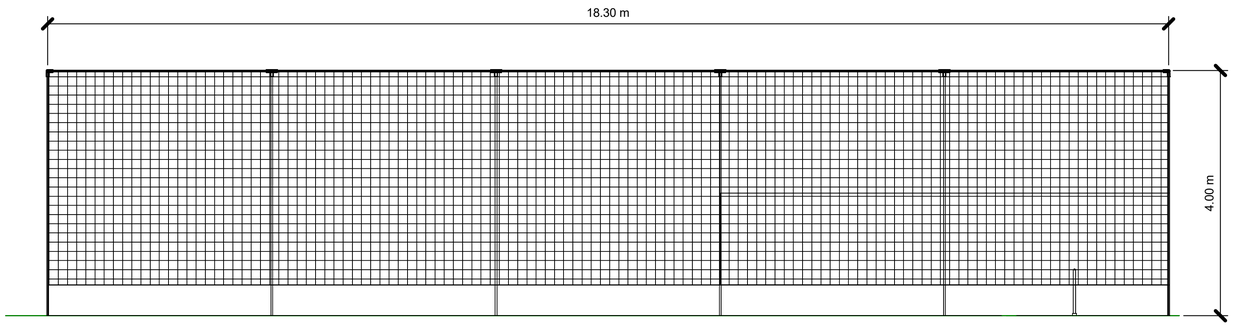

NOTES / KEY:

Full Width Carpets in Green when specified can include the following options at no extra cost (lines options in green/white):

Single Colour Green:

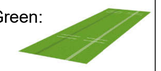

Two Tone Green:



Two Tone Blue:

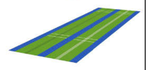

Two Tone Yellow:

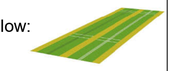

Full Width Carpets in Natural Wicket colour require a small surchage in cost:

Single Colour (Natural Wicket):

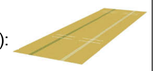

Two Tone Green: (Natural Wicket):

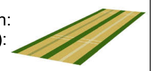

Two Tone Blue: (Natural Wicket):

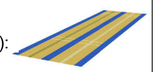

Scale Bars:

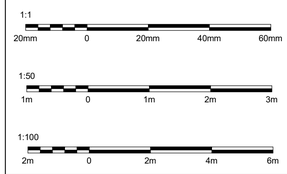

Project name:	Wilcot Cricket Club
Project type:	Double Lane Practice Facility
Project Size:	30.00m x 7.66m
Reference:	NSWCC002
Revision:	A
Date:	12/12/2022
Drawn by:	AW
Scale / Size:	As Indicated @ A1

SLATTER CRICKET & PLAY

nottssport

Synthetic Surfacing / Cricket

Head Office: Notts Sport Ltd, Bridge Farm, Holt Lane, Ashby Magna, Leicestershire, LE17 5NJ

Copyright© Notts Sport Limited. All rights reserved. No part of this work may be reproduced, stored in a retrieval system of any nature, or transmitted, in any form or by any means including photocopying and recording, without the prior written permission of Notts Sport Limited, the copyright owner. If any unauthorised acts are carried out in relation to this copyright work, a civil claim for damages may be made and/or a criminal prosecution may result.