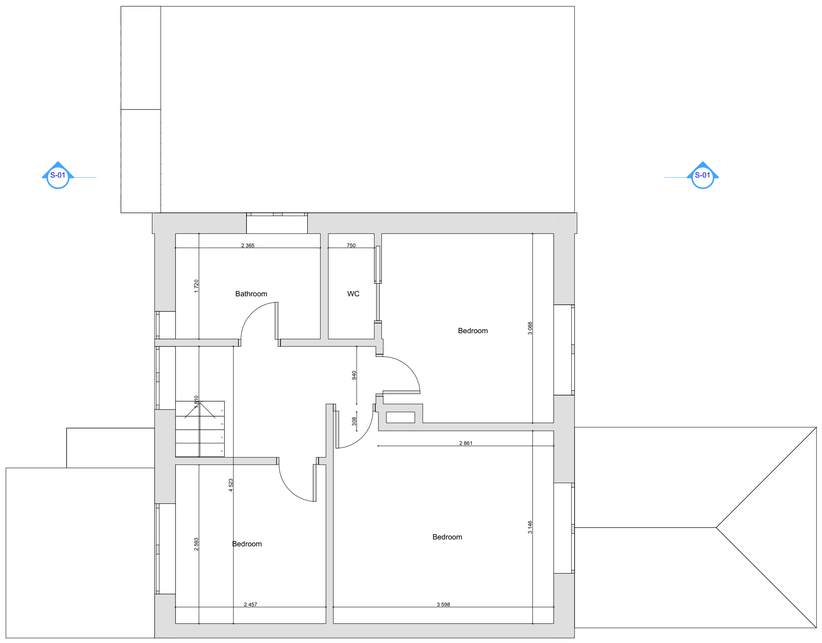


## +01-First Floor Plans - Existing 1:50

All Dims in millimeters unless otherwise stated.
Do not scale except for planning purposes.
If in doubt - Ask

This drawing is confidential and is the property of Keenan Project Designs Ltd.

© Copyright

Scale 1:25 1 0 2m

Scale 1:50 1 0 4m

Scale 1:100 2 0 5m

KEENAN PROJECT DESIGNS

KEENAN PROJECT DESIGNS

0800 233 5787

INFO@KEENANPROJECTDESIGNS.COM

WWW.KEENANPROJECTDESIGNS.COM

| | | | |
|---|---|---|---|
| CLIENT: Jack Sharpe | DATE: 28/09/2023 | DRAWN BY: Diyana Yordanova | PROJECT LEAD: Yasir Merchant |
| ADDRESS: SN12 0JX 16 | | DRAWING NUMBER: 2193 B - 04 | REVISION: B 26/10/2023 Diyana Yordanova |