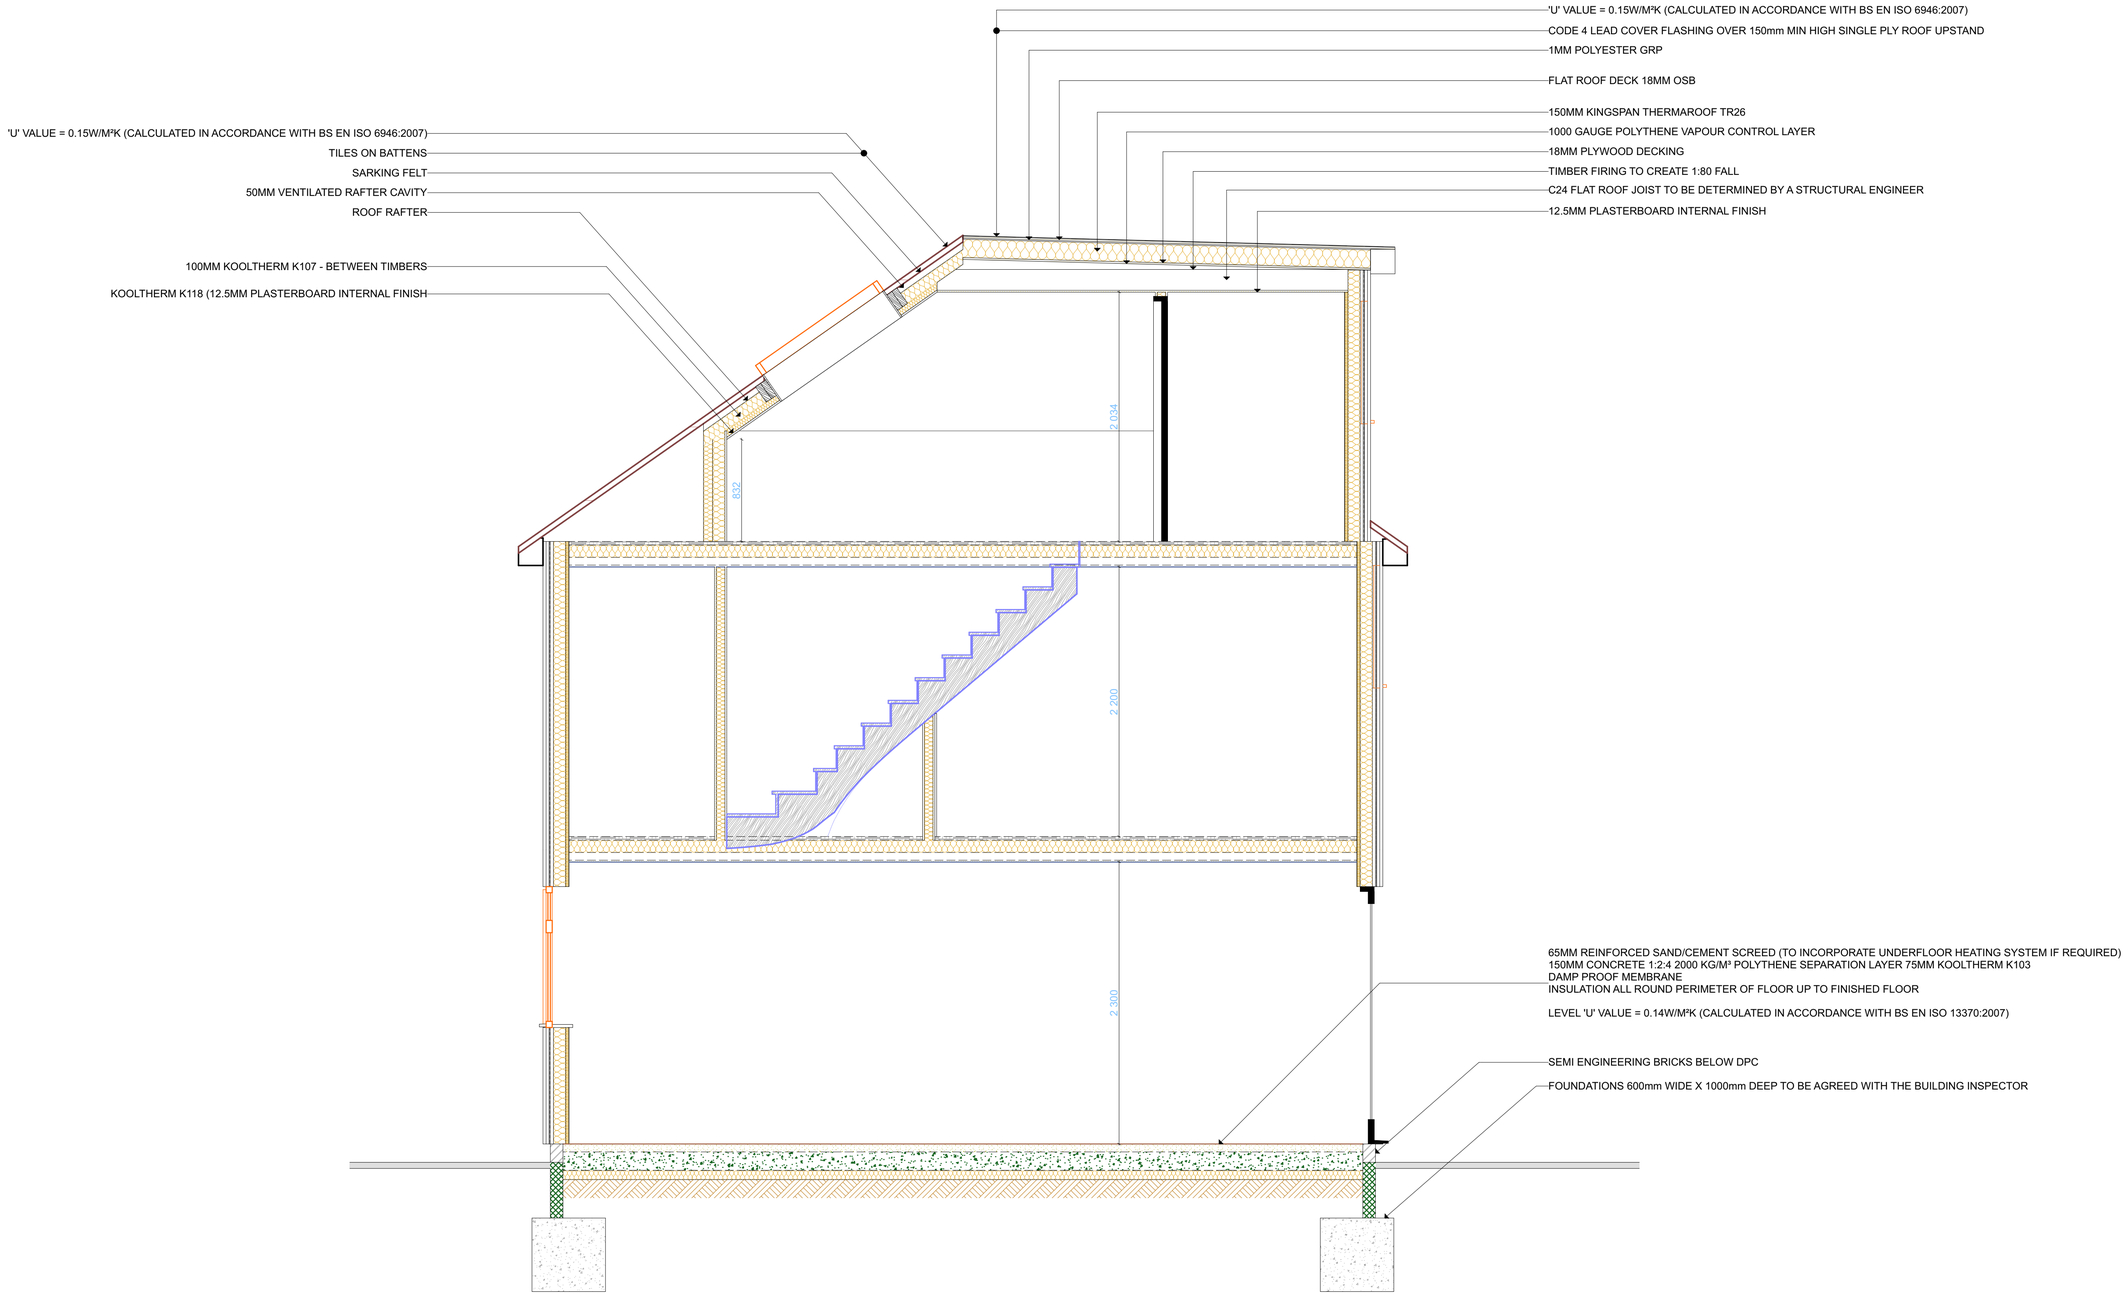

Proposed Section

1:25

All Dims in millimeters unless otherwise stated.
Do not scale except for planning purposes.
If in doubt - Ask

This drawing is confidential and is the property of Keenan Project Designs Ltd.

© Copyright

Scale 1:25 — 1 0 2m

Scale 1:50 — 1 0 4m

Scale 1:100 — 2 0 5m

KEENAN PROJECT DESIGNS

KEENAN PROJECT DESIGNS

0800 233 5787

INFO@KEENANPROJECTDESIGNS.COM

WWW.KEENANPROJECTDESIGNS.COM

CLIENT:	DATE:	DRAWN BY:	PROJECT LEAD:
Jack Sharpe	28/09/2023	Diyana Yordanova	Yasir Merchant
ADDRESS:		DRAWING NUMBER:	REVISION: B
SN12 0JX 16		2193 B - 10	26/10/2023 Diyana Yordanova