

Existing Front Elevation **1:50**

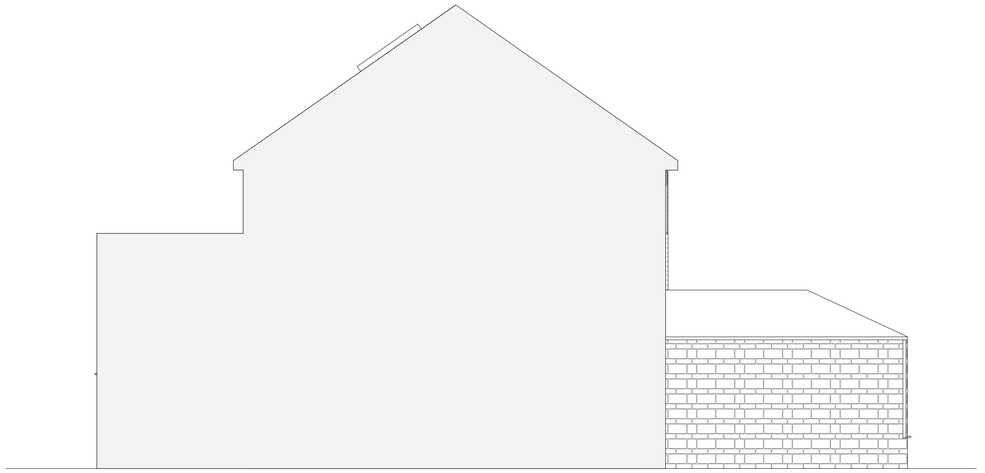

Existing Side 2 Elevation **1:50**



Existing Rear Elevation **1:50**



Existing Side 1 Elevation **1:50**

All Dims in millimeters unless otherwise stated.
Do not scale except for planning purposes.
If in doubt - Ask

This drawing is confidential and is the property of Keenan Project Designs Ltd.

© Copyright

Scale 1:25 1 0 2m

Scale 1:50 1 0 4m

Scale 1:100 2 0 5m

KEENAN PROJECT DESIGNS

KEENAN PROJECT DESIGNS

0800 233 5787

INFO@KEENANPROJECTDESIGNS.COM

WWW.KEENANPROJECTDESIGNS.COM

CLIENT: Jack Sharpe	DATE: 28/09/2023	DRAWN BY: Diyana Yordanova	PROJECT LEAD: Yasir Merchant
ADDRESS: SN12 0JX 16		DRAWING NUMBER: 2193 B - 08	REVISION: B 26/10/2023 Diyana Yordanova