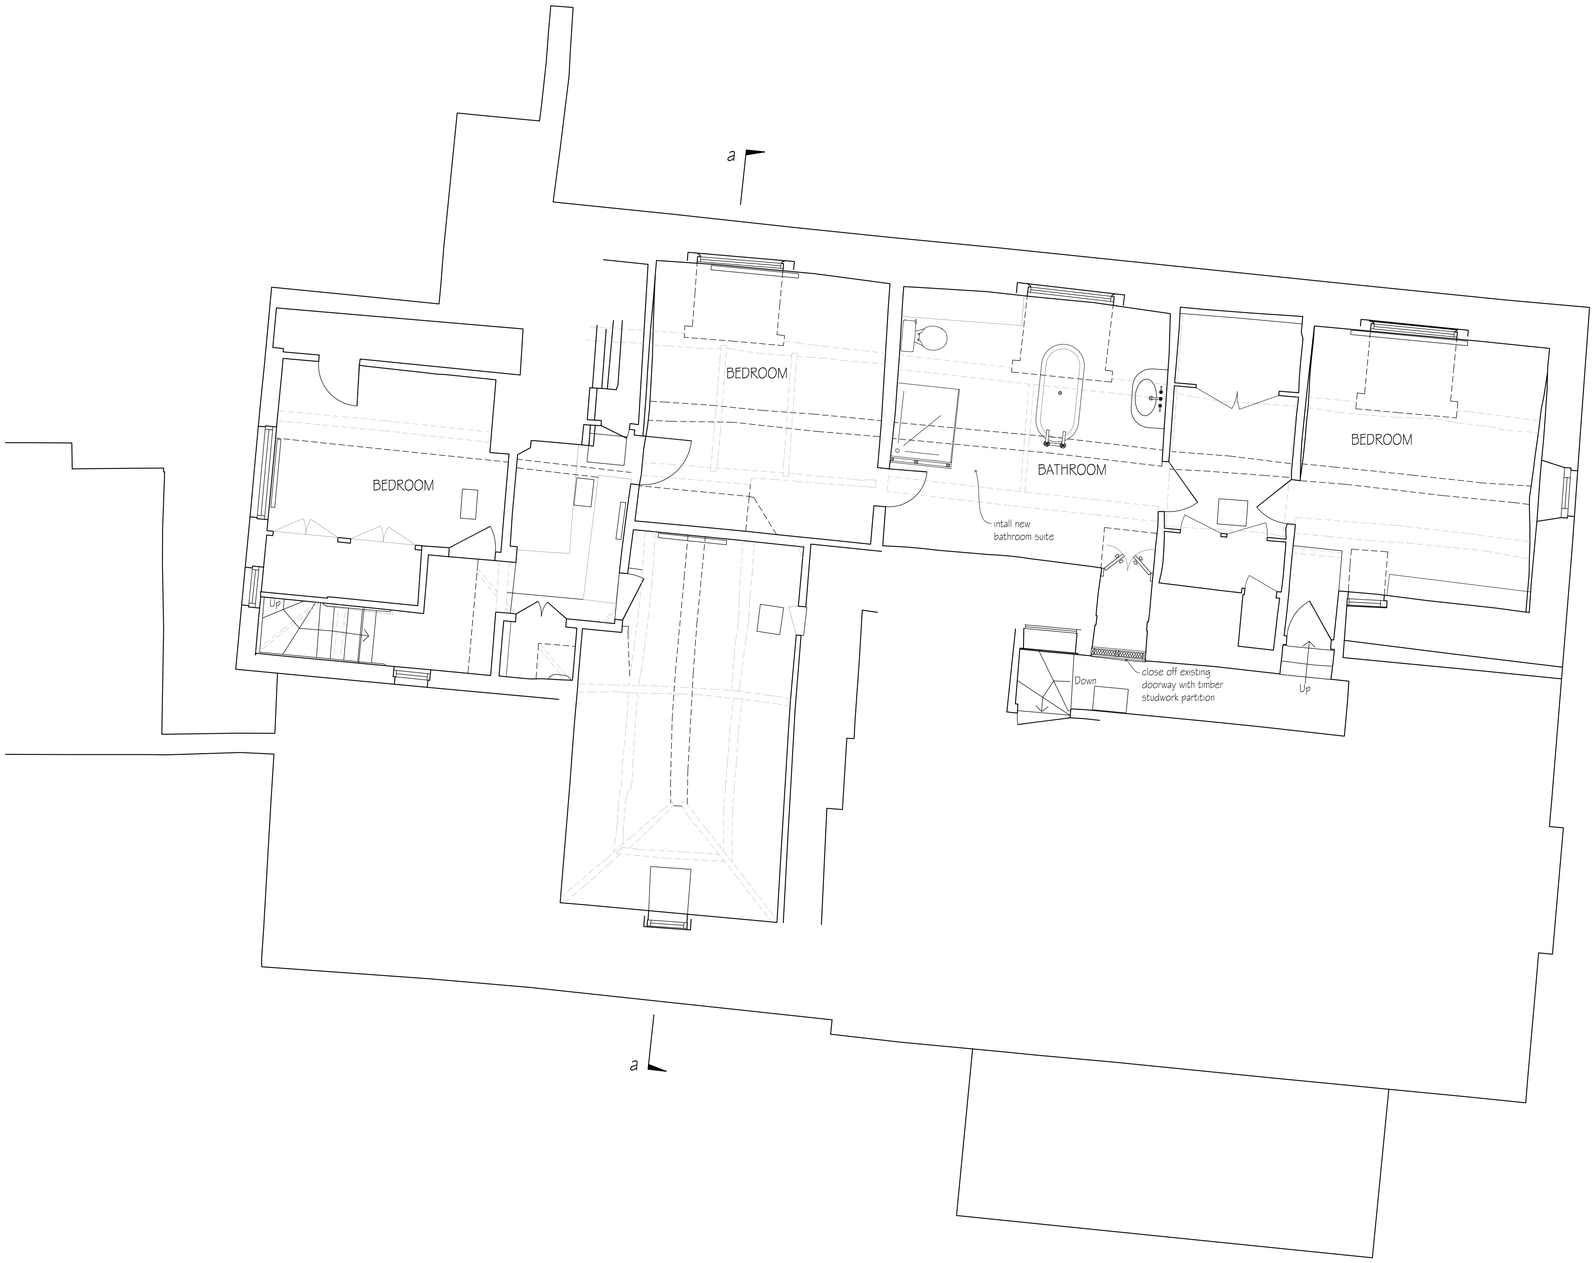

second floor plan

0m 1m 2m

/ / / /
revisions initial date

Contractors, Sub Contractors and Suppliers are to check all relevant dimensions and levels of site and buildings before commencing any shop drawings or building work.

This drawing is copyright and may not be reproduced in any part of form without the written consent of Fowler Architecture and Planning

project
CHITTERNE HOUSE
Chitterne

planning

drawing
Second Floor Design Scheme

scale 1:50 @A1 | drawn by BM-C | date June '22

210738-16 drawing no / rev

FOWLER ARCHITECTURE & PLANNING
39 High Street
Pewsey
Wiltshire
SN9 5AF
tel (01672) 569444
fax (01672) 569488
enquiries@faap.co.uk