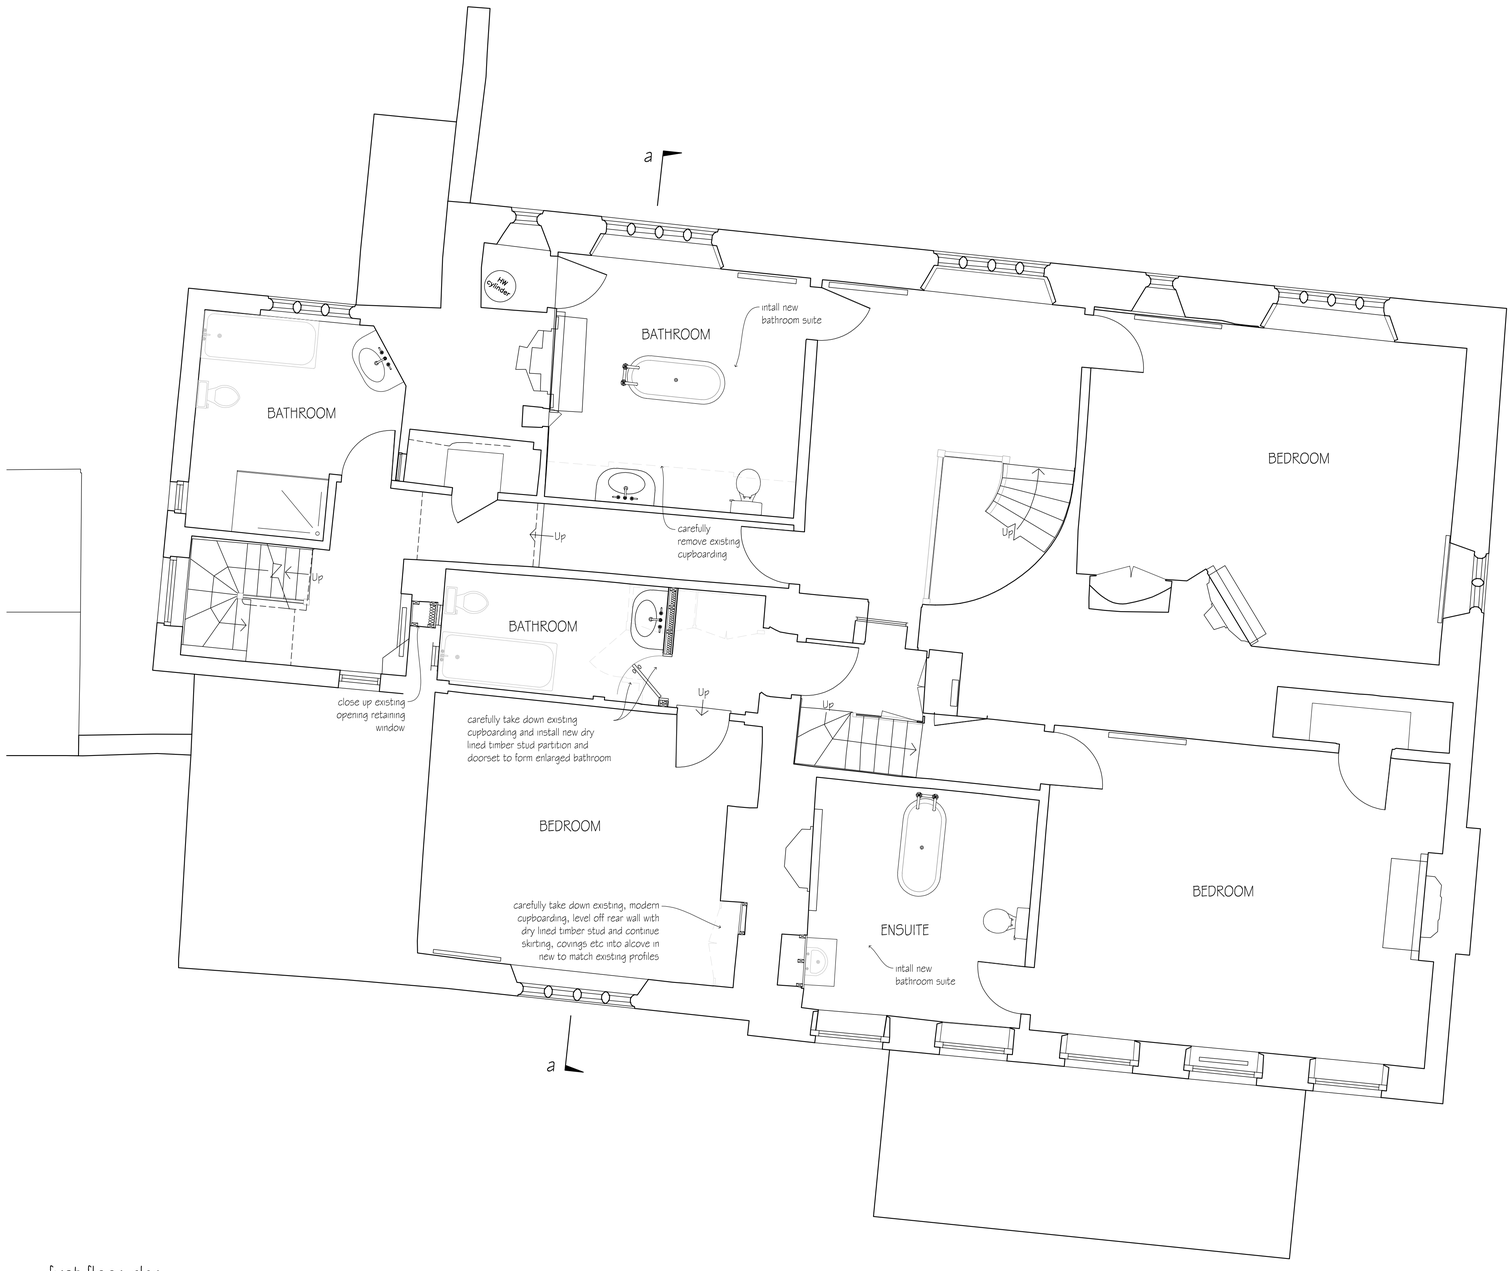

first floor plan

0m 1m 2m

/ /
revisions

/ /
initial date

Contractors, Sub Contractors and Suppliers are to check all relevant dimensions and levels of site and buildings before commencing any shop drawings or building work.

This drawing is copyright and may not be reproduced in any part of form without the written consent of Fowler Architecture and Planning

project
CHITTERNE HOUSE
Chitterne

planning

drawing
First Floor Design Scheme

scale	drawn by	date
1:50 @A1	BM-C	June '22

210738-15	/
drawing no	rev

FOWLER ARCHITECTURE & PLANNING

39 High Street
Pewsey
Wiltshire
SN9 5AF
tel (01672) 569444
fax (01672) 569488
enquiries@faap.co.uk