Location Map and Site Plan:

PEAKES FARM, SEDGEHILL

Site Plan:

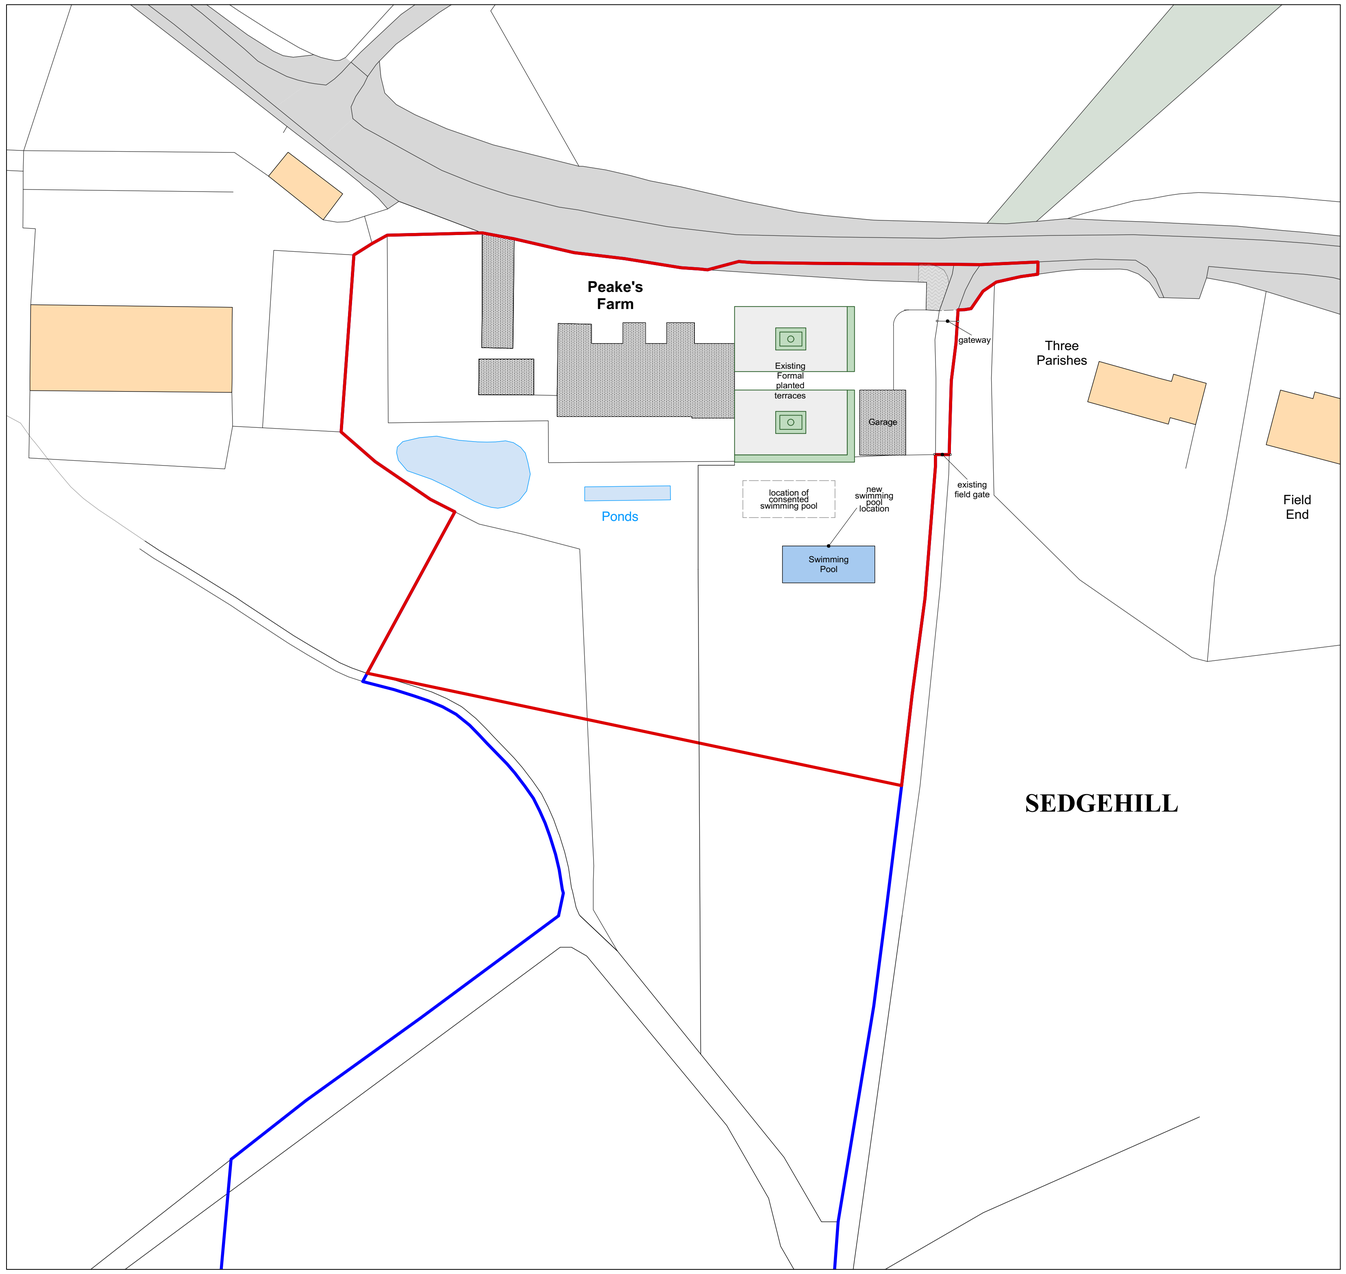

0 25 50 75 M

Scale 1:500 @ A1

Location Map:

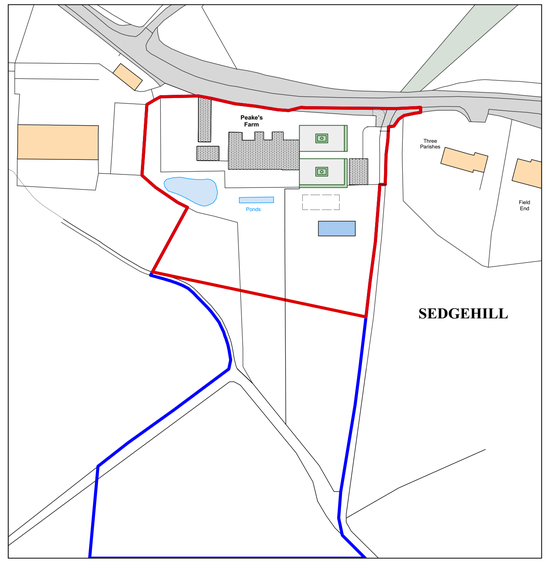

0 50 100 150 M

Scale 1:1250 @ A1

N

THESE DRAWINGS ARE FOR PLANNING PURPOSES ONLY
ALL MEASUREMENTS MUST BE CHECKED ON SITE.
DO NOT SCALE FROM THIS DRAWING

TFH REEVE

ARCHITECTURAL DESIGN · CONSULTANCY
SURVEYS · RESTORATION
CONSERVATION EXPERTISE

Tel: 01747 828677

DONHEAD MILL
DONHEAD ST ANDREW
SHAFTESBURY
DORSET SP7 9EP

FAX: 01747 829205
e-mail: mail@dalbyreeve.co.uk

CLIENT: Mr Jonathan Wood

JOB: Peakes Farm, Sedgehill, Salisbury, Wiltshire, SP7 9HQ

DWG: Location Map and Site Plan

SCALE: as shown
DATE: 08/2017
DRAWN:
CHECKED: TFR

DWG Nº: 1333/01A