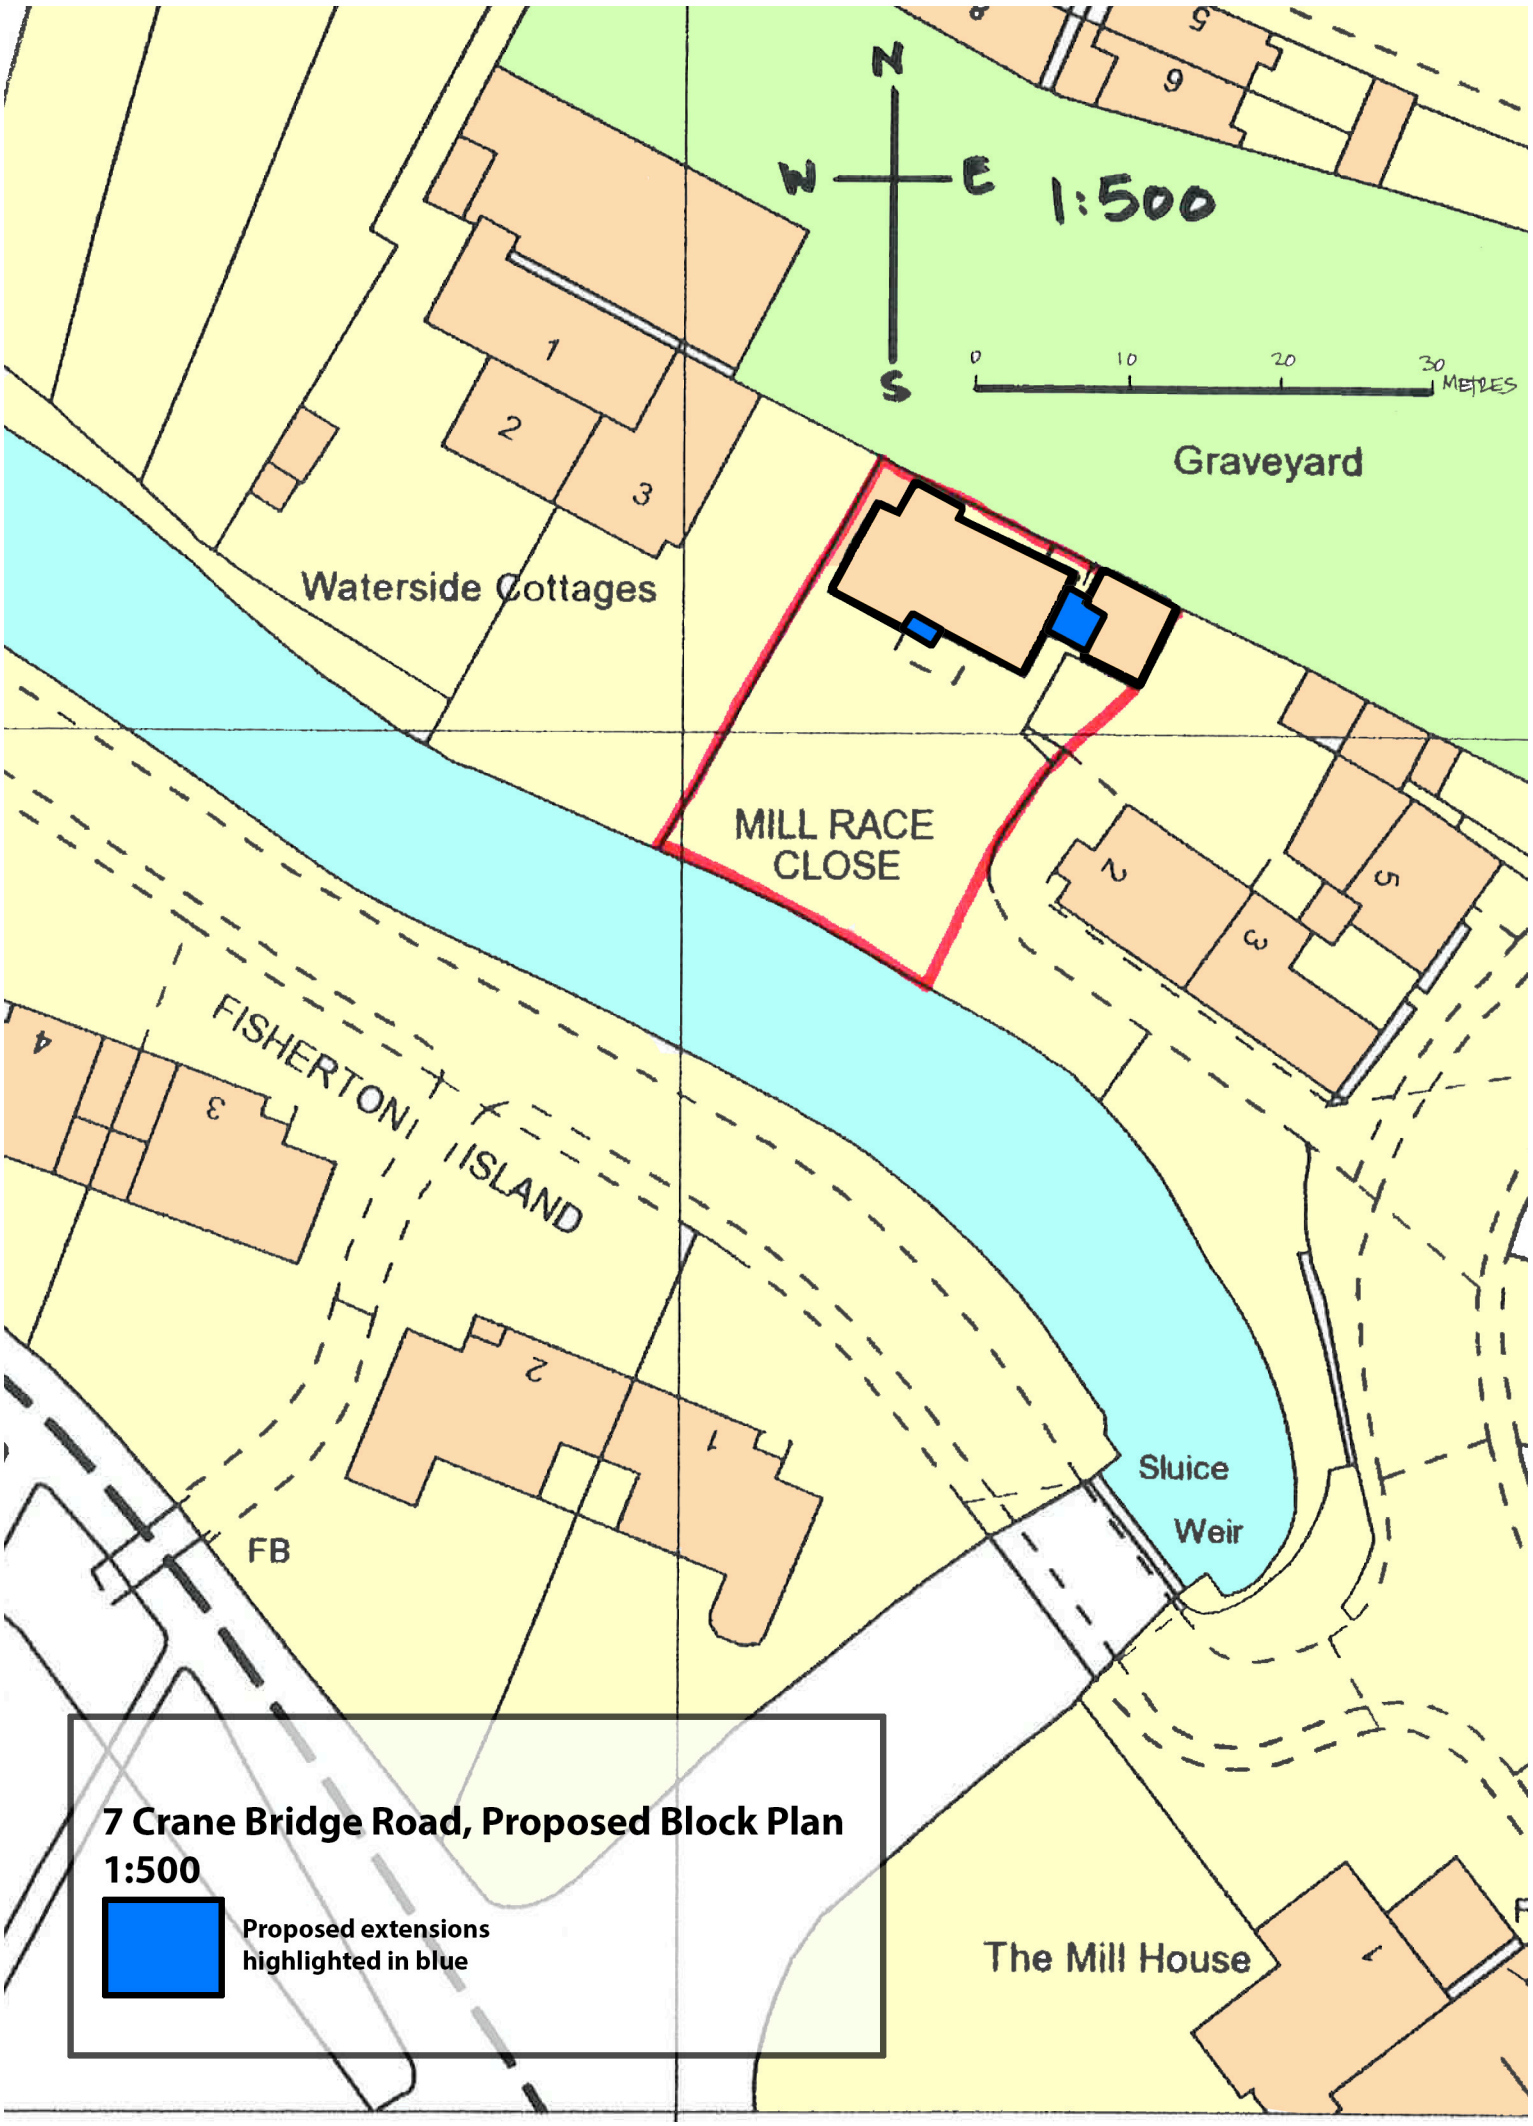

N
W
E
S
1:500
0
10
20
30
METRES
Graveyard
Waterside Cottages
1
2
3
MILL RACE
CLOSE
FISHERTON ISLAND
Sluice
Weir
FB
The Mill House
7 Crane Bridge Road, Proposed Block Plan
1:500
Proposed extensions
highlighted in blue