




SOUTH ELEVATION

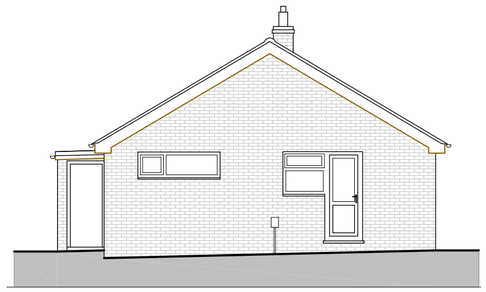


WEST ELEVATION

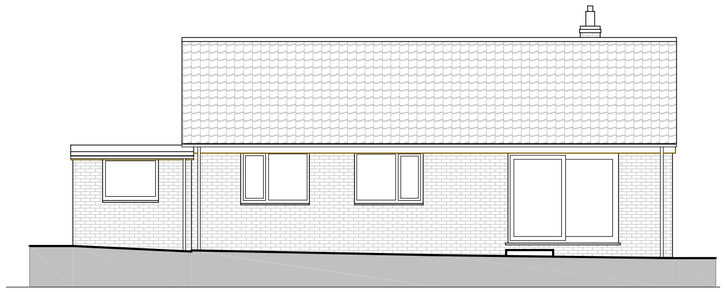



NORTH ELEVATION

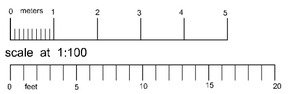

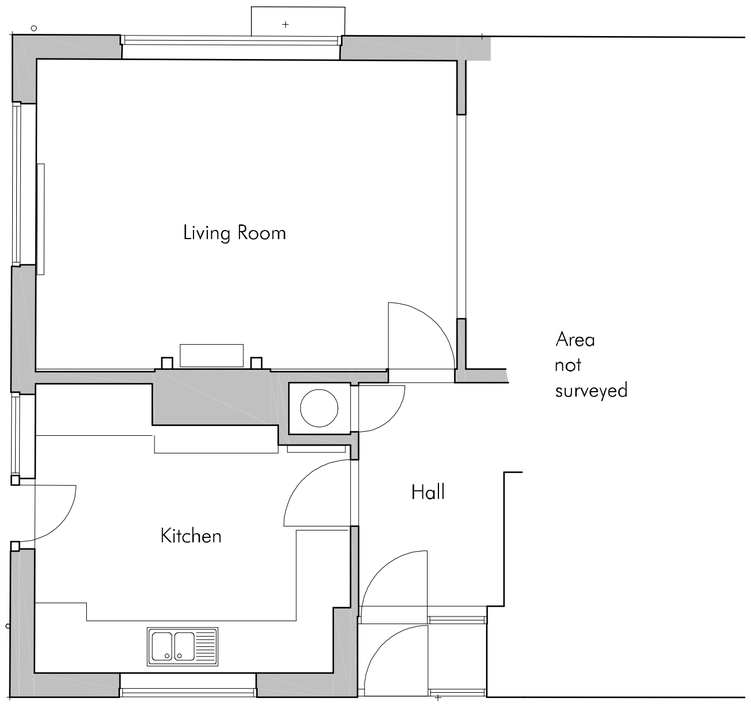


GROUND FLOOR PLAN @ 1:50

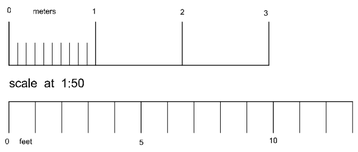

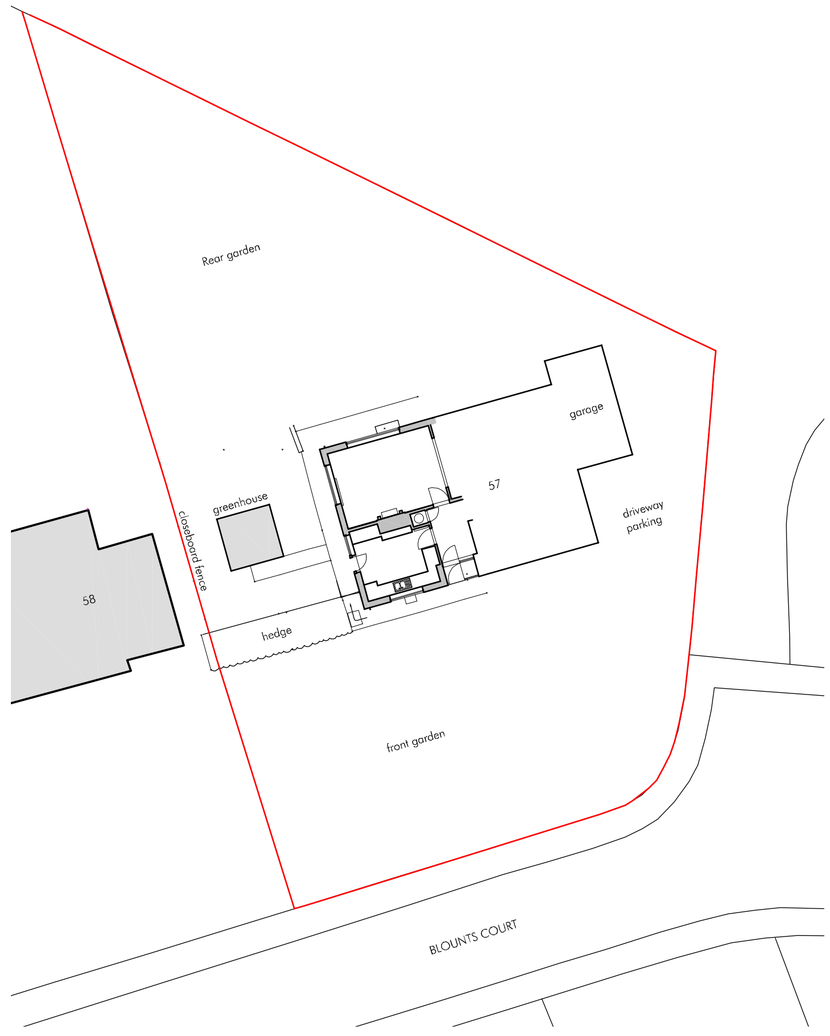

SITE PLAN @ 1:200

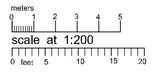

RIBA Chartered Practice

© This drawing is the Copyright of PKA Architects Ltd
Registered in England and Wales No 8605083.
Do not rely on Scaled Dimensions- work to figured dimensions only. If in doubt - ASK
All dimensions to be checked on site by contractor
Work to existing building features where appropriate
Any OS copyright data on this drawing is reproduced under licence

THE Green REGISTER OF CONSTRUCTION PROFESSIONALS

FILE PATH C:\Users\peter\PKA Architects Ltd\TEAM PKA - Documents\Current Projects\2070-Gothard Potterne\05- Planning\Planning dd-mm-yy\Application Documents\2073-PLANNING1.dwg

DATE PRINTED Friday, 27 October, 2023

REVISIONS

CLIENT Mr. and Mrs. Gothard

JOB 57 Blounts Court, Potterne, Wiltshire

DRAWN mc DATE 15-09-2023 SCALE 1:50,1:100 & 1:200 @A2

TITLE Bungalow as existing

STAGE NOT A FULL MEASURED SURVEY

DRAWING NUMBER S1-2073-PLANNING1.dwg

PKA ARCHITECTS
PKA Architects Ltd RIBA CHARTERED PRACTICE
Featherbrook, Whistley Road, Potterne, Devizes, Wiltshire. SN10 5TD
tel 01380-725688 peter@pka-architects.com www.pka-architects.com