


SOUTH ELEVATION


NOTE- EAST ELEVATION UNALTERED SO NOT DRAWN




WEST ELEVATION

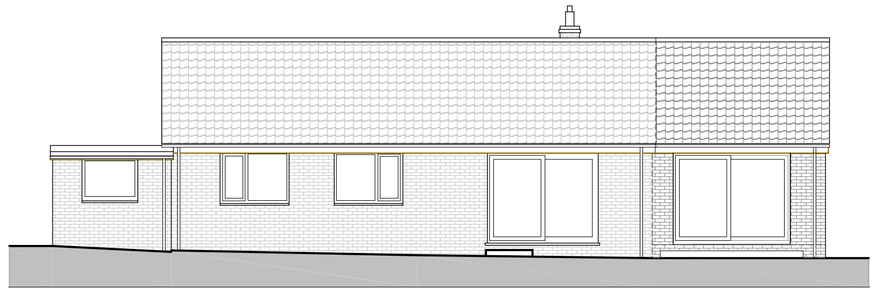


NORTH ELEVATION

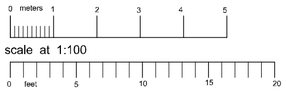

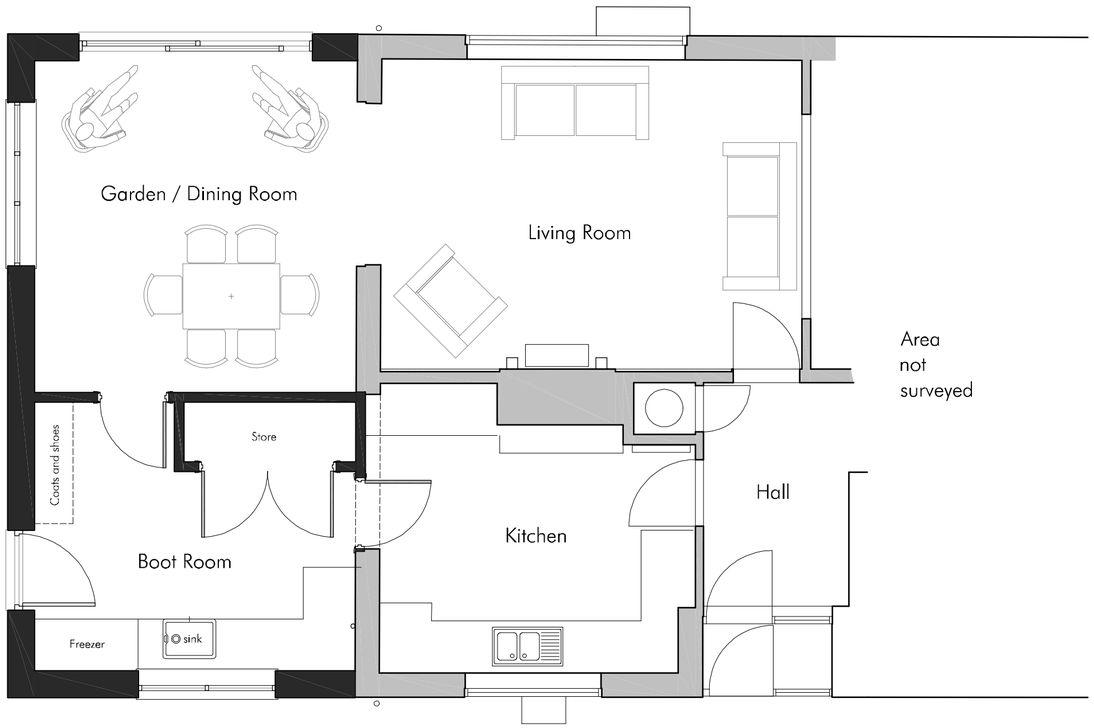


GROUND FLOOR PLAN @ 1:50

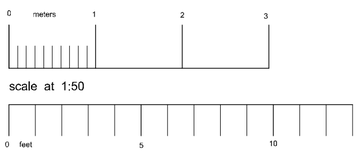



SITE PLAN @ 1:200

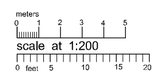

RIBA Chartered Practice

© This drawing is the Copyright of PKA Architects Ltd
Registered in England and Wales No 8605083.
Do not rely on Scaled Dimensions- work to figured dimensions only. If in doubt - ASK.
All dimensions to be checked on site by contractor
Work to existing building features where appropriate
Any OS copyright data on this drawing is reproduced under licence

THE Green REGISTER OF CONSTRUCTION PROFESSIONALS

FILE PATH C:\Users\peter\PKA Architects Ltd\TEAM PKA - Documents\Current Projects\2070-Gothard Potterne\05- Planning\Planning dd-mm-yy\Application Documents\2073-PLANNING1.dwg

DATE PRINTED Friday, 27 October, 2023

REVISIONS

CLIENT Mr. and Mrs. Gothard

SITE 57 Blounts Court, Potterne, Wiltshire

DRAWN mc DATE 15-09-2023 SCALE 1:50,1:100 & 1:200 @A2

REF Bungalow as proposed

STAGE ISSUED FOR PLANNING APPLICATION

DRAWING NUMBER P1-2073-PLANNING1.dwg

PKA ARCHITECTS
PKA Architects Ltd RIBA CHARTERED PRACTICE
Featherbrook, Whistley Road, Potterne, Devizes, Wiltshire. SN10 5TD
tel 01380-725688 peter@pka-architects.com www.pka-architects.com