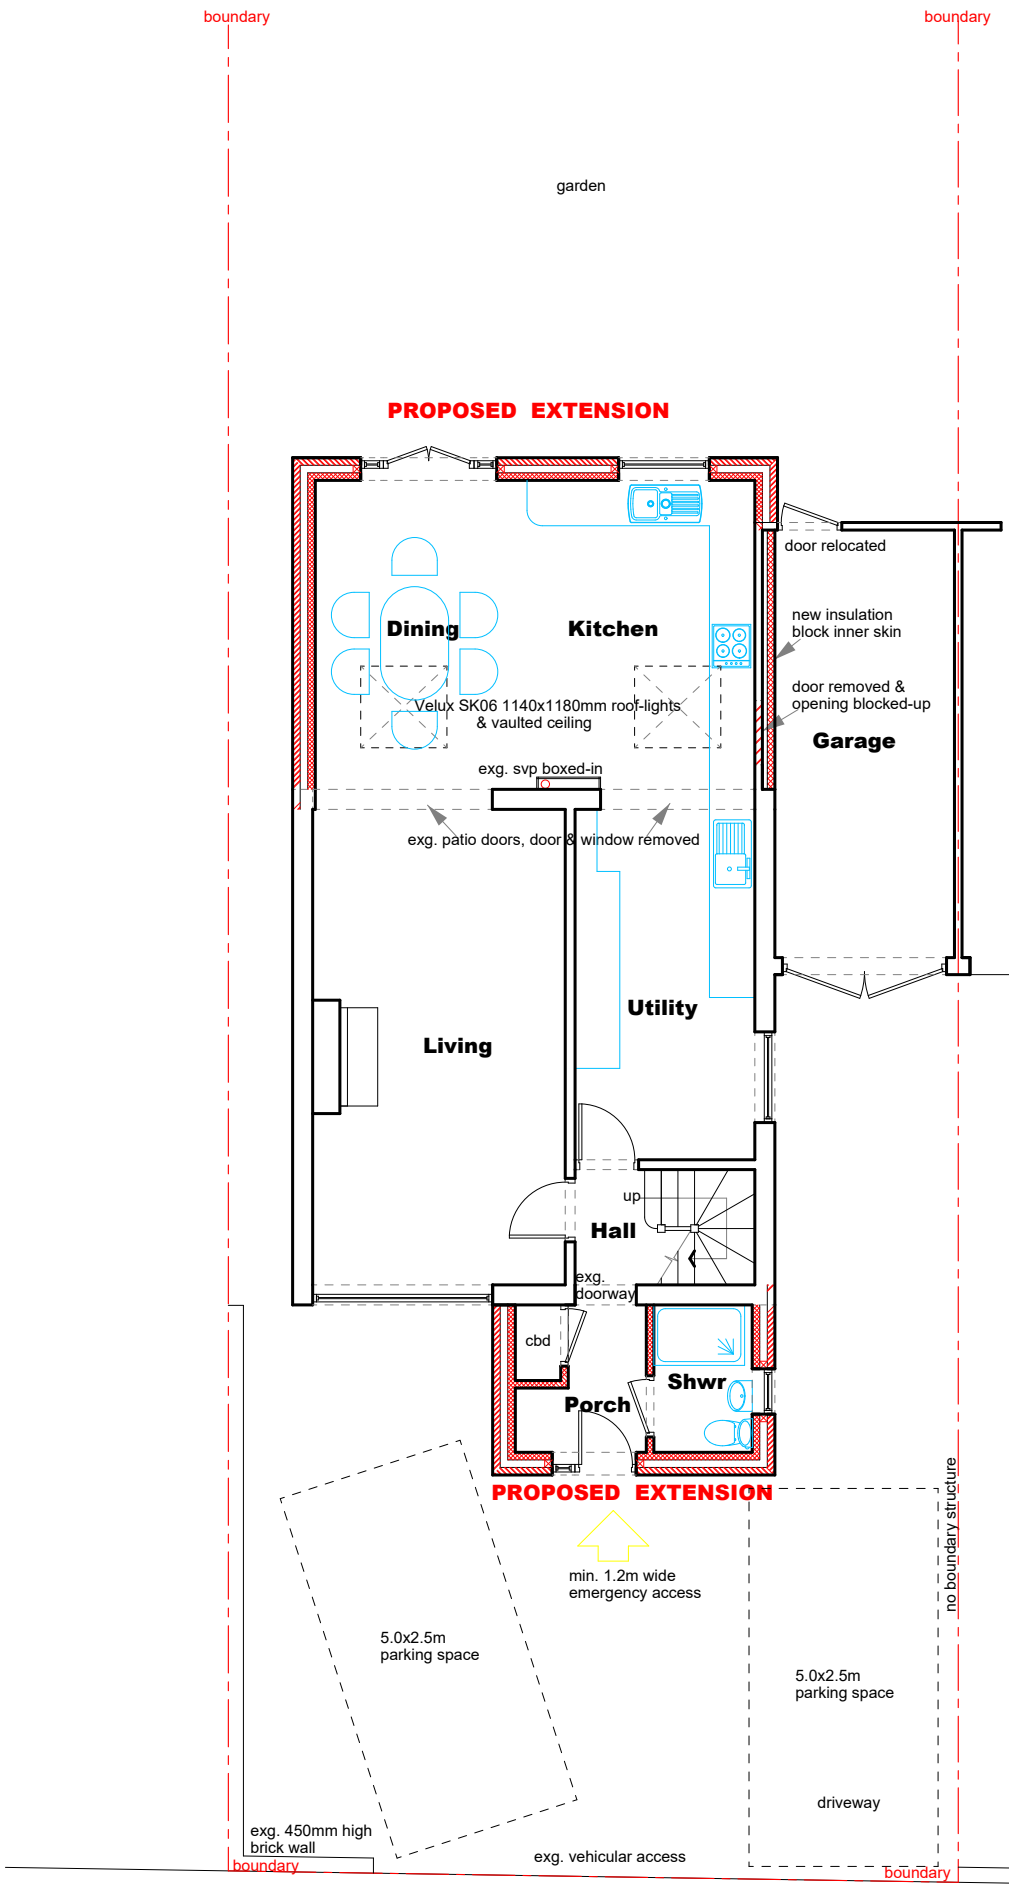

PROPOSED PARKING PLAN Scale 1:100

0 1 2 3 4 5 6 7 8 9 10m

PROPOSED
PARKING PLAN
54 ST. GEORGE'S ROAD
SALISBURY
WILTSHIRE SP2 8LX

For Mr & Mrs D. Rogers

Scale: 1:100 on A3

Revisions

M J B
ARCHITECTURAL DESIGN
Kamala House, North Lane,
Weston on the Green, Oxfordshire OX25 3RG
Website: www.mjbarchitectural.design
Email: info@mjbarchitectural.design
Tel: 01869-350771
or 07836-670999
Malcolm Brain

Date: October 2023

Drawing No: 23-SA-7