


EAST
PROPOSED ELEVATIONS scale 1:100

SOUTH

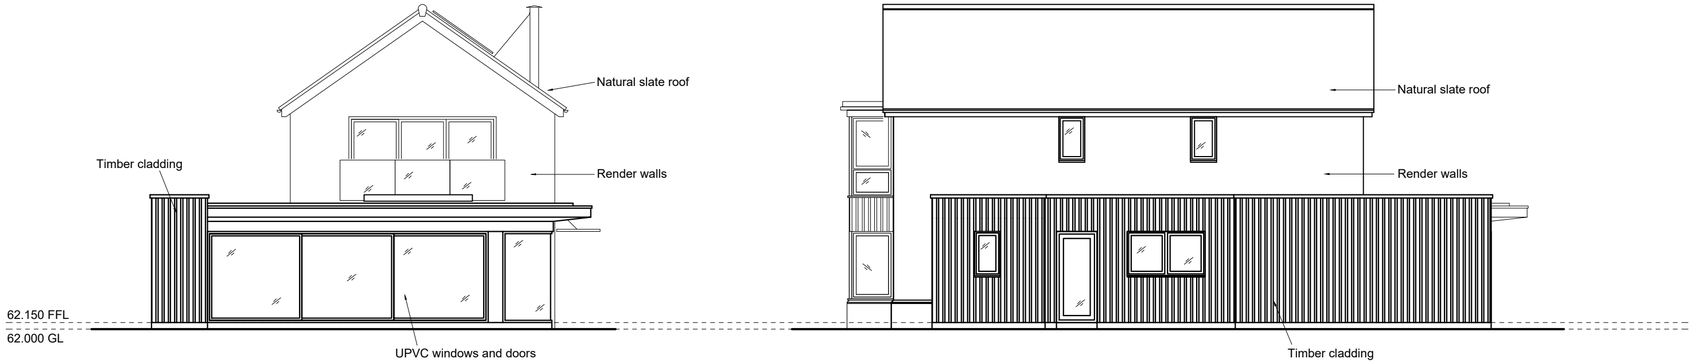

WEST

NORTH

1:100 0m 1m 5m 10m

© Copyright

www.fmhas.co.uk

project . address
New dwelling
17 Clearwood Dilton Marsh Westbury BA13 4BD

fmh architectural ltd
architectural design and consultancy

drawing title	scale	sheet size	date	drawing no.	revision
Proposed elevations	1:100	A2	October 2023	1253-P03	-