
Location Plan

Site Address: **Somerdale, 497, Semington Road, Melksham, SN12 6DX**

PlanningPortal

Date Produced: **27-Oct-2023**

Scale: **1:2500 @A4**

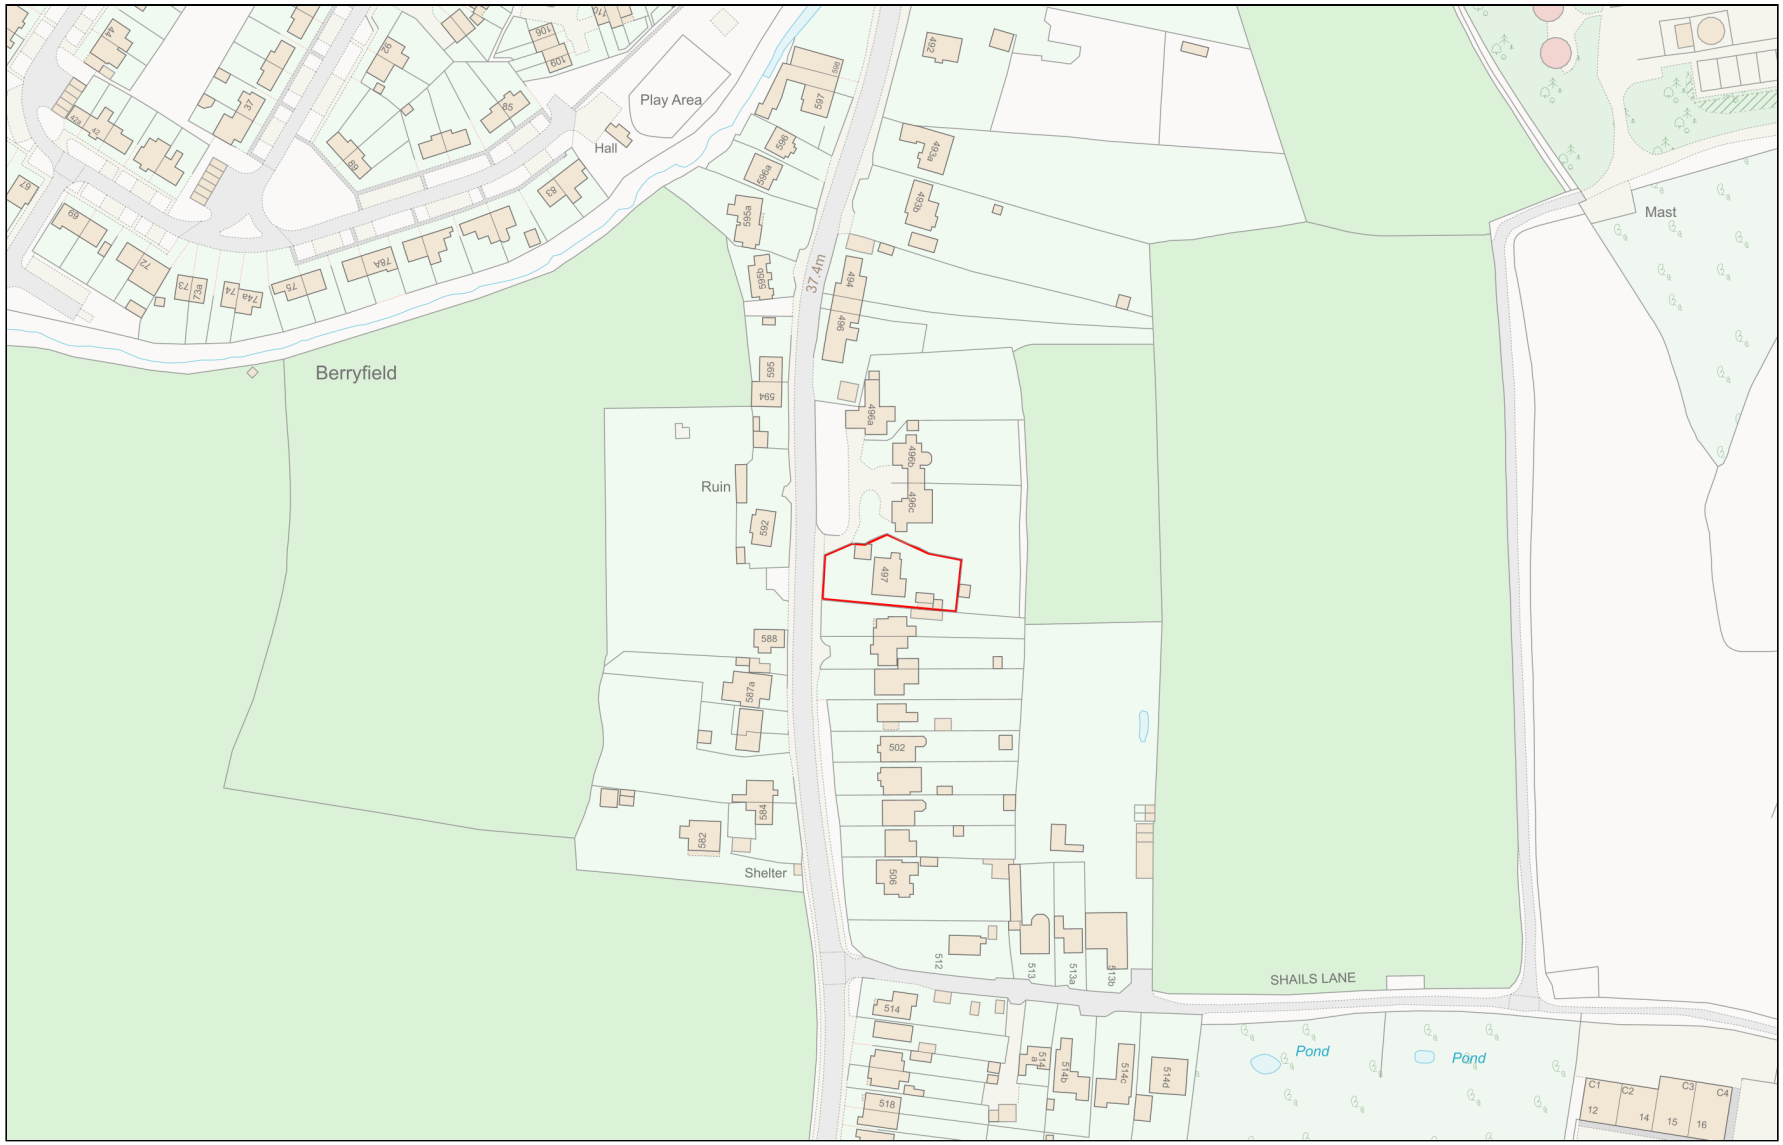

Planning Portal Reference: **PP-12563234v1**

Powered By TerraQuest

© Crown copyright and database rights 2023 OS 100042766