

Materials Key
1. Brickwork
2. Stone walls
3. Timber / PVC windows
4. Timber / PVC doors
5. Tiled roof
6. Rooflight
7. Plastic gutters & downpipes




Existing Front Elevation

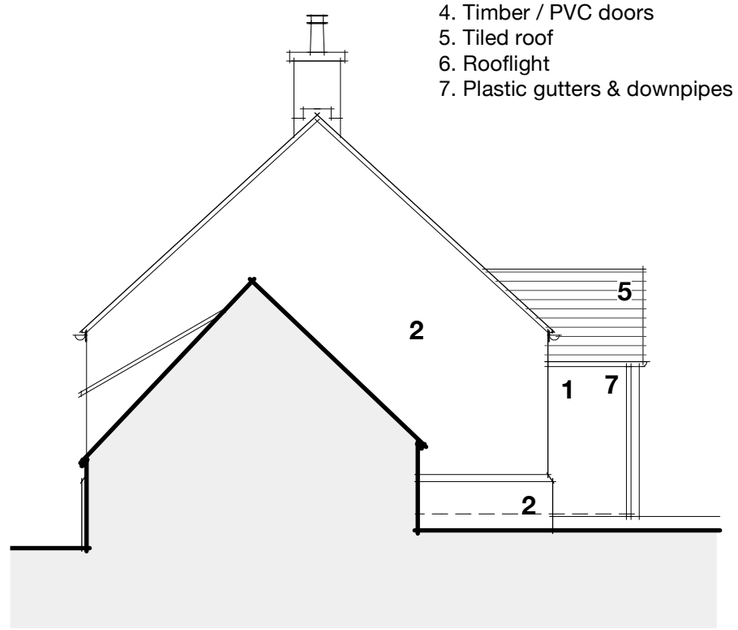

Existing Side Elevation

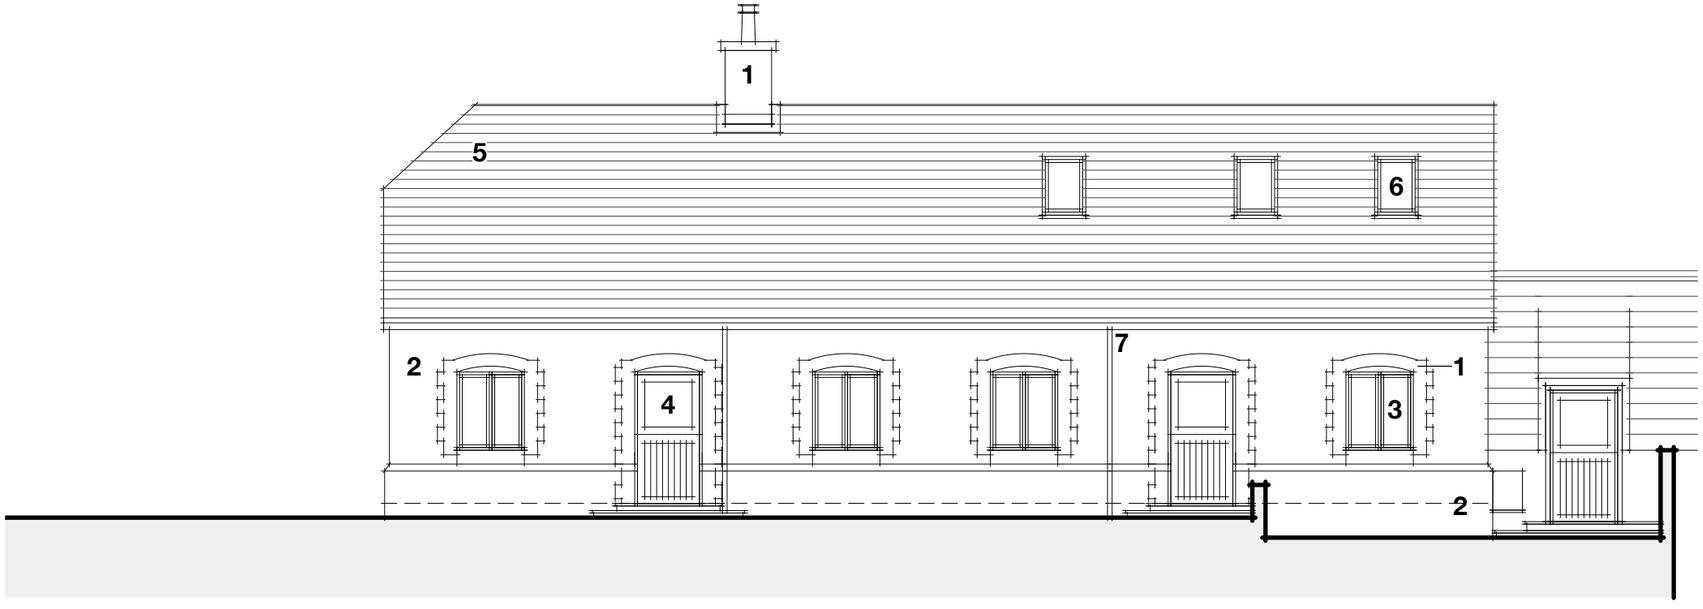

Existing Rear Elevation

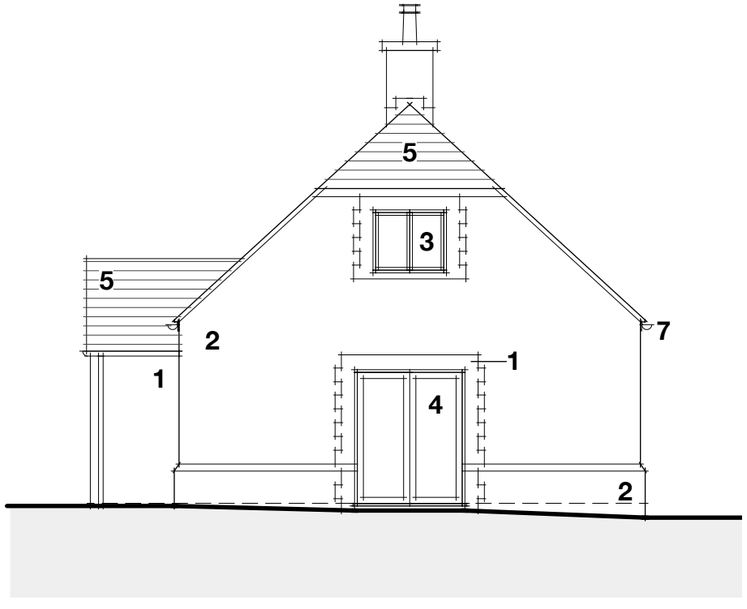

Existing End Elevation

0 1 2 3 4 5

SCALE - METRES

2302_004
STABLE DOORS
EXISTING ELEVATIONS
1:100@A3
All dimensions to be checked on site
Do not scale from this drawing
October 2023